All dimensions to be checked on site

0 .5 1 2 3 4

Scale Bar 1:100 @ A3

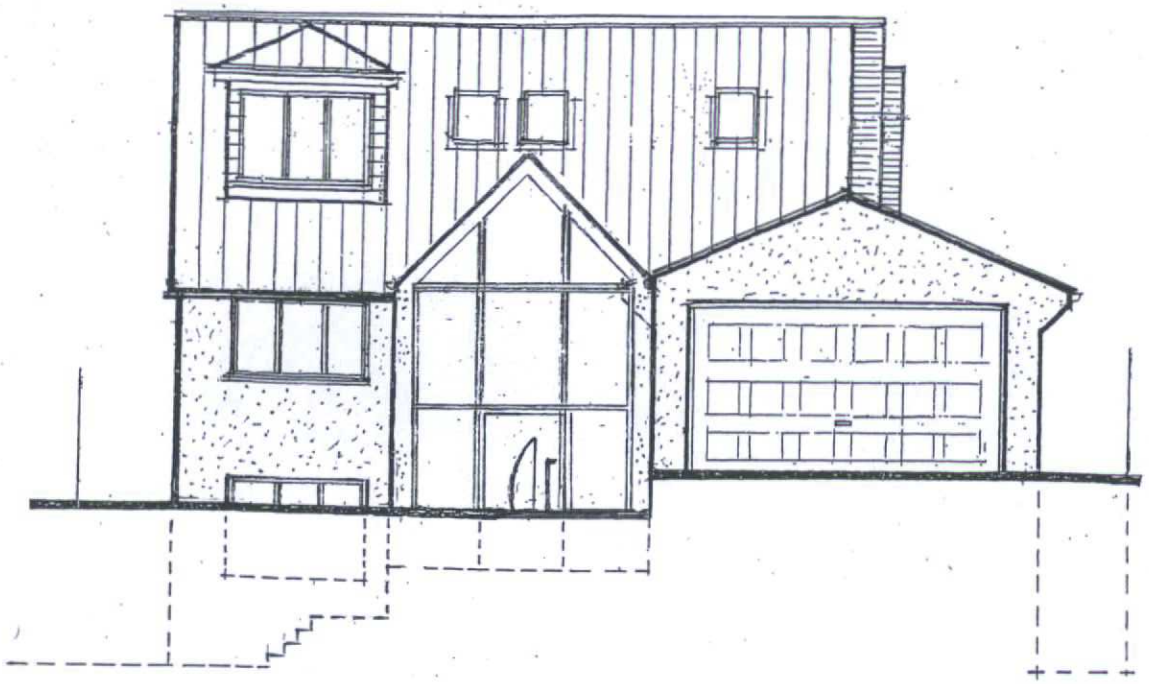

NORTH

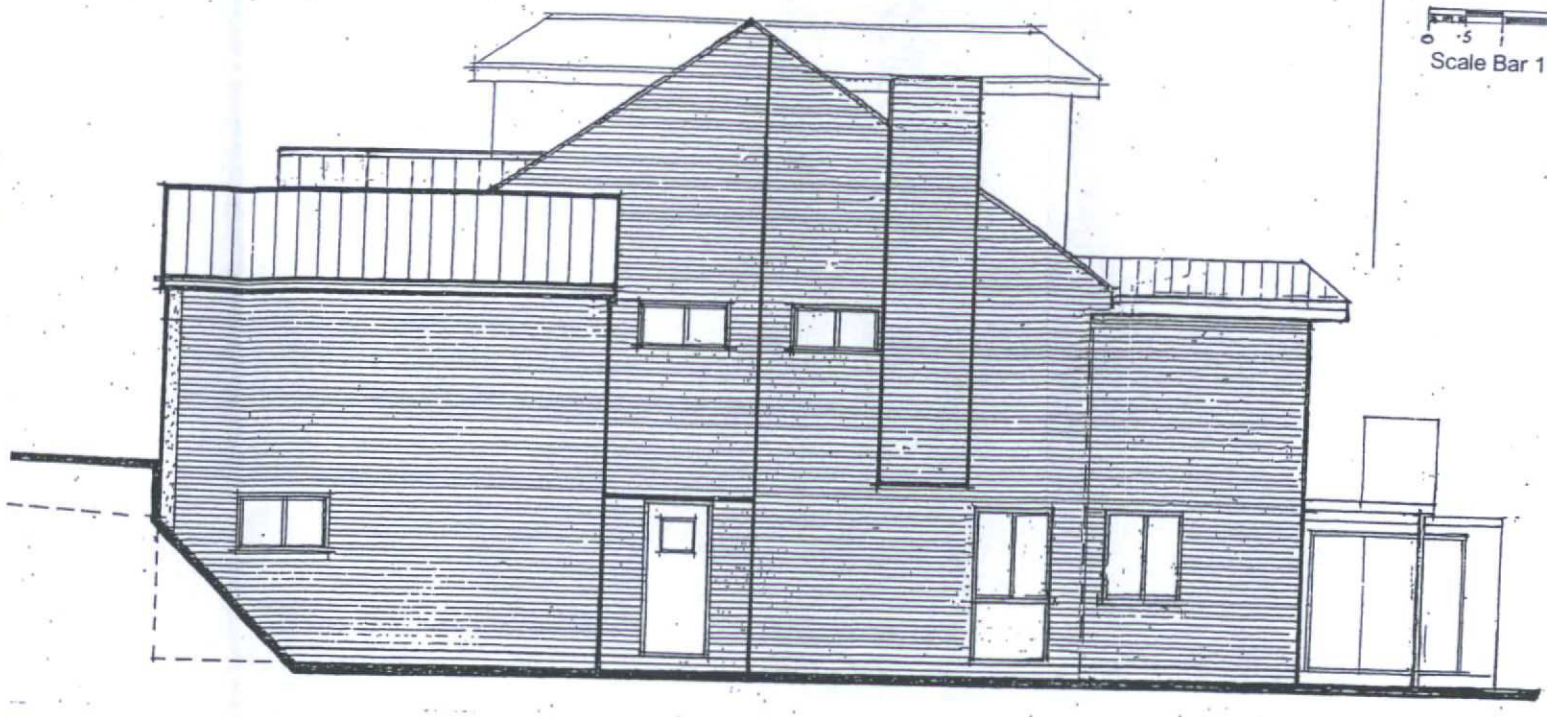

WEST

PROPOSED ELEVATIONS

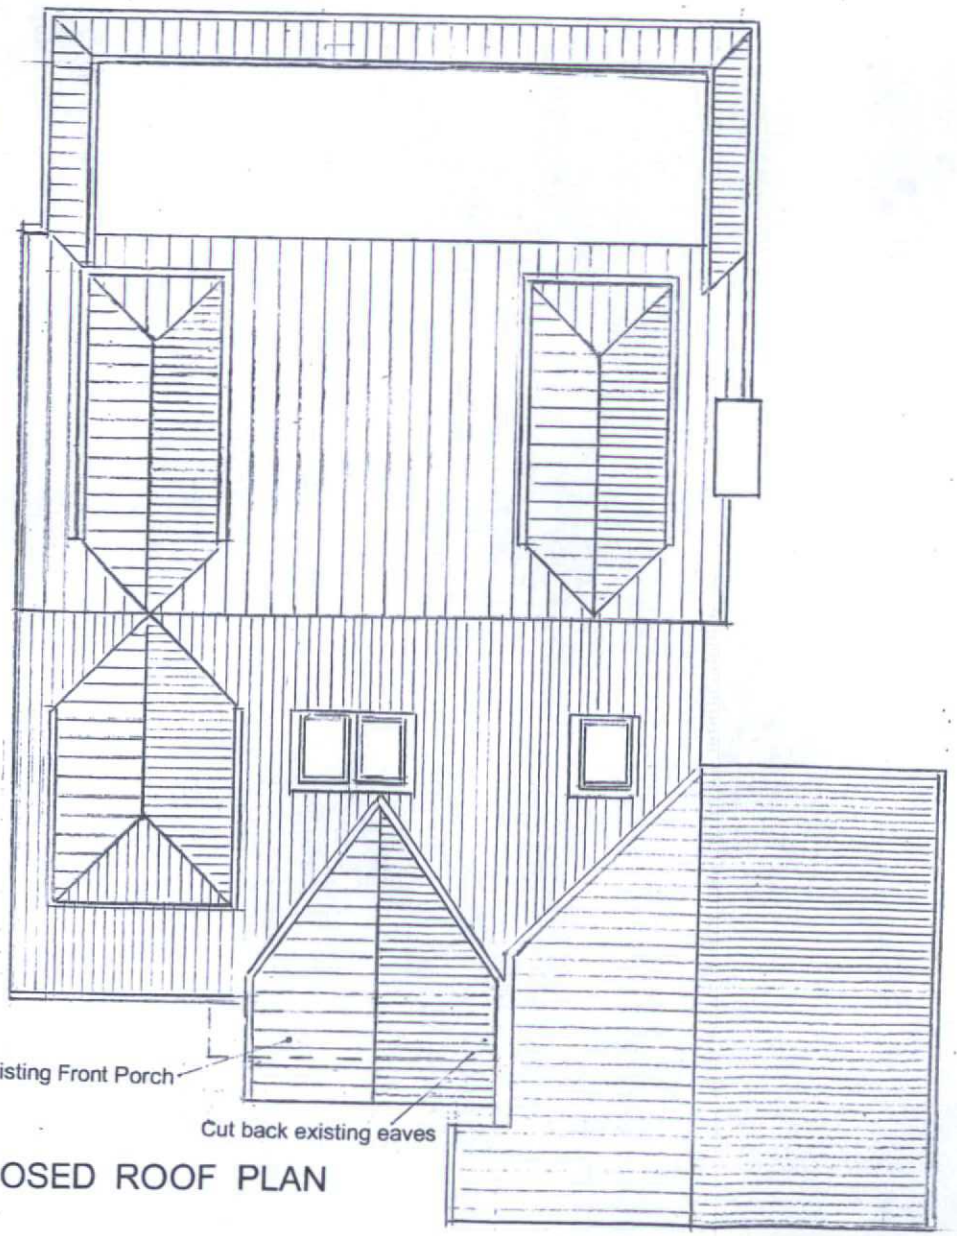

PROPOSED ROOF PLAN

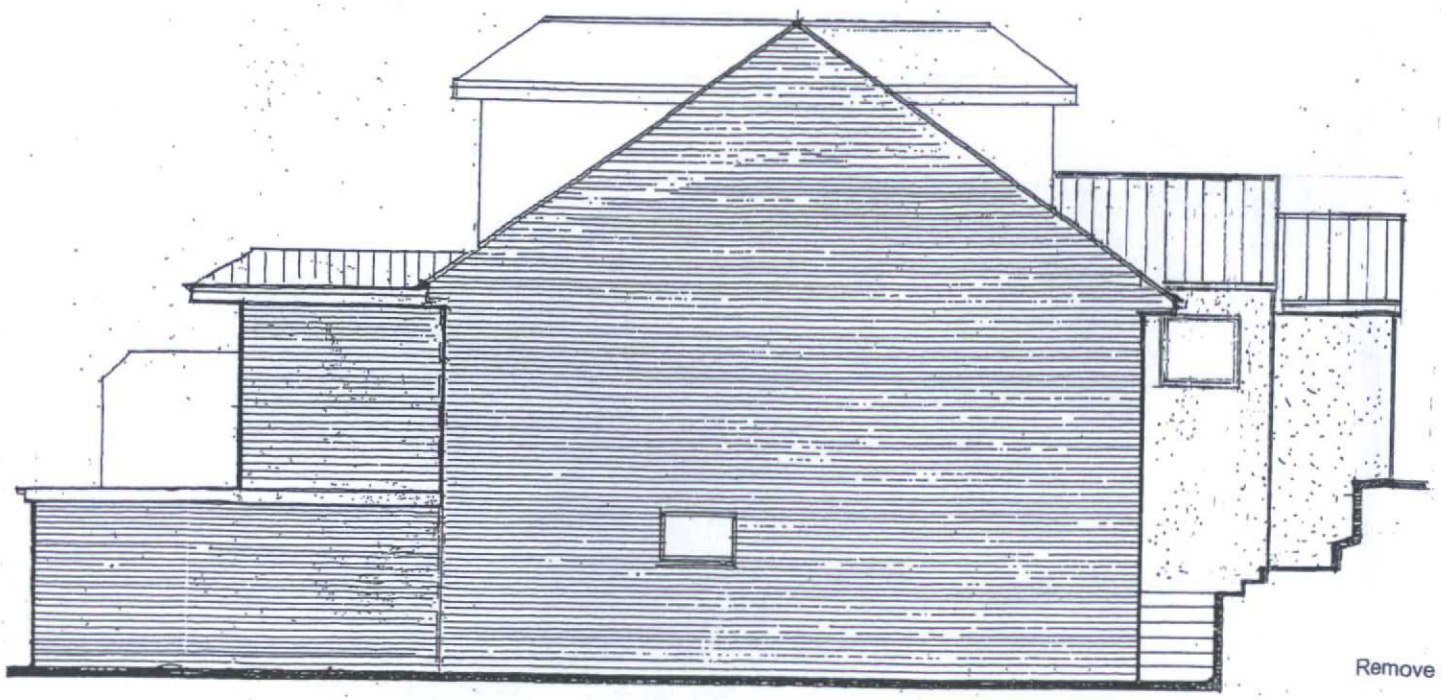

EAST

B	Glazed roof changed to tiles. Proposed new entrance to project. n. Cavity wall to East side with high level window. 22/9/2021
A	Redrawn for Bldg Regs. 2/9/2021

REVISIONS

M.J.J. TANNER
30 WOODLANDS PARK
MAIN ROAD, YAPTON
WEST SUSSEX. BN18 0EZ
[redacted]

Mr & Mrs White
Lynden House
Ring Road
Lancing BN15 0QF

Proposed Front Entrance

DATE	Mar 2021
SCALE	1:100 @ A3
DRG No	1151 - 4 B