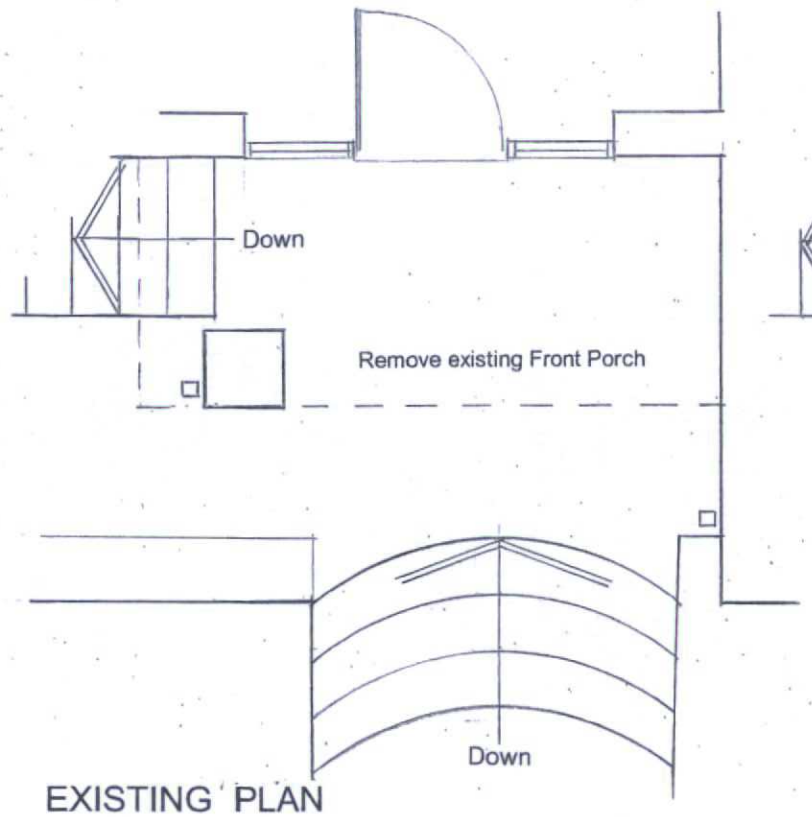

EXISTING PLAN

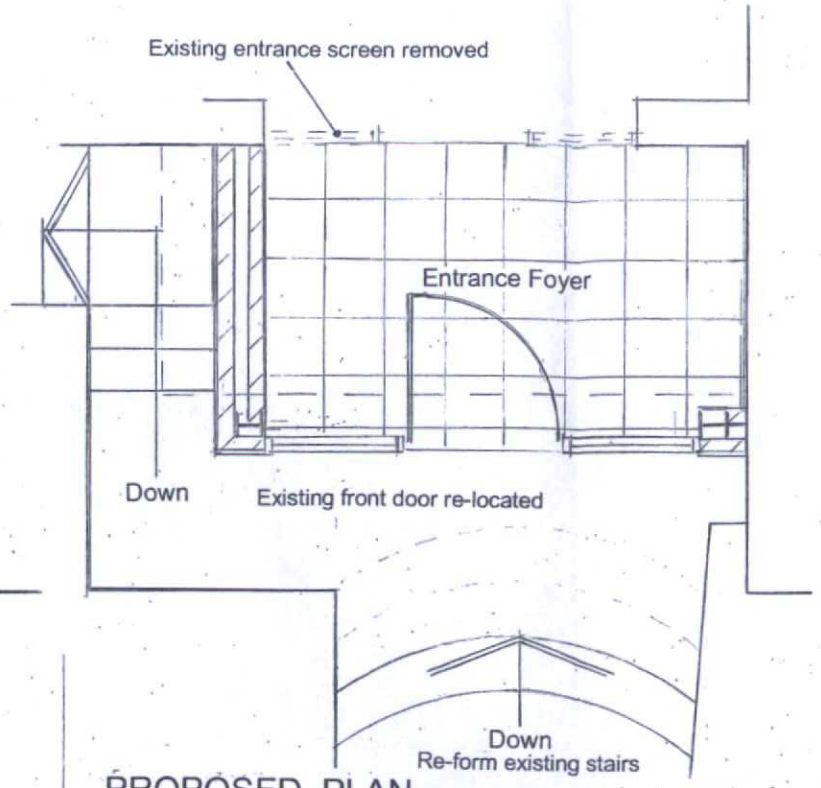

PROPOSED PLAN

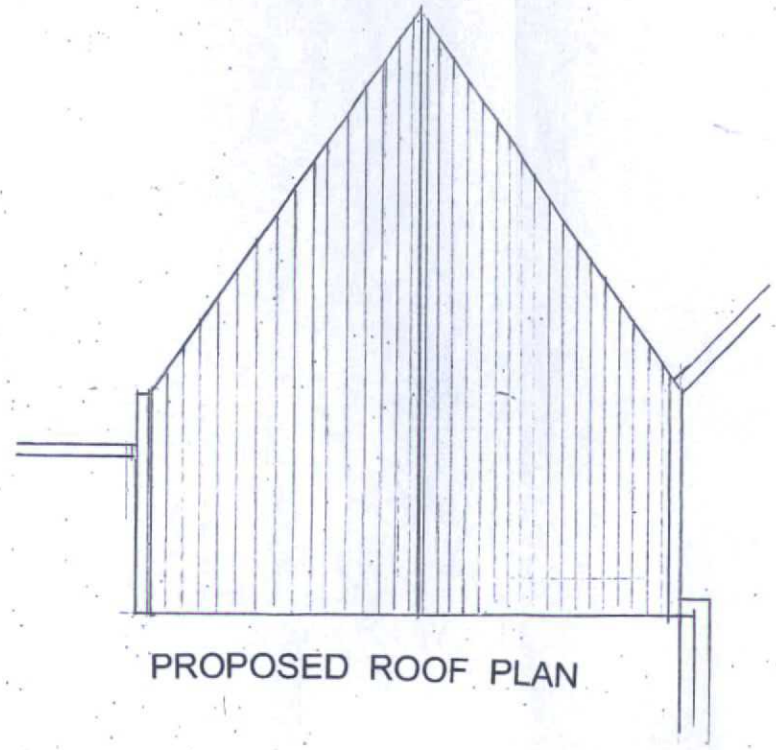

PROPOSED ROOF PLAN

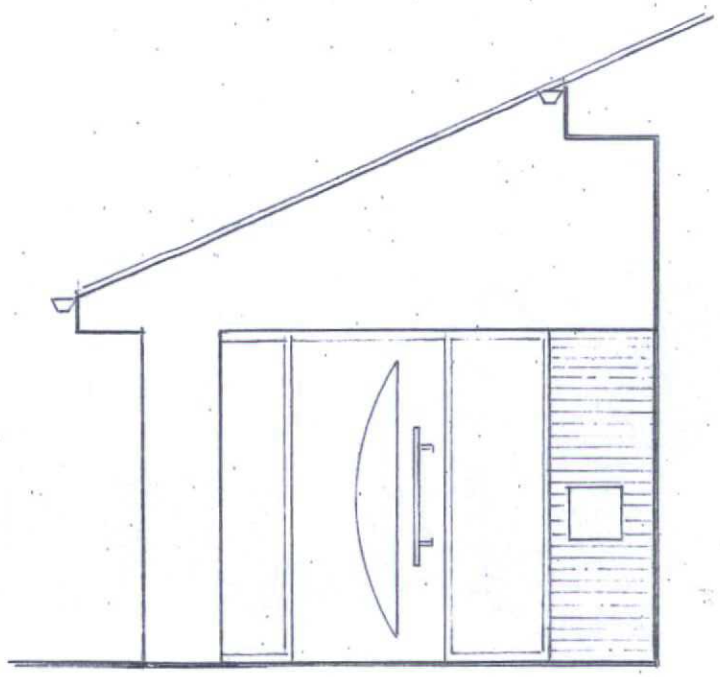

EXISTING ELEVATION



FRONT

PROPOSED ELEVATIONS

SIDE

All dimensions to be checked on site

0 0·5 1 1·5 2
Scale Bar 1:50 @ A3

D	Glazed roof changed to tiles. Proposed new entrance to project 2.0m. Cavity wall to East side with high level window. 22/9/2021
C	Redrawn for Bldg Regs. 2/9/2021
B	Re-design to show full tiled roof & glazed front. Steps altered. 13/8/2021
A	STAIRS ADDED TO PROPOSED PLAN 18/6/2021

REVISIONS

M.J.J. TANNER
30 WOODLANDS PARK
MAIN ROAD, YAPTON
WEST SUSSEX.BN18 0EZ
[redacted]

Mr & Mrs White
Lynden House
Ring Road
Lancing BN15 0QF

Proposed Front Entrance

DATE Mar 2021
SCALE 1:50 @ A3
DRG No **1151 - 5 D**