Ms. SUE MOSELEY

North Point

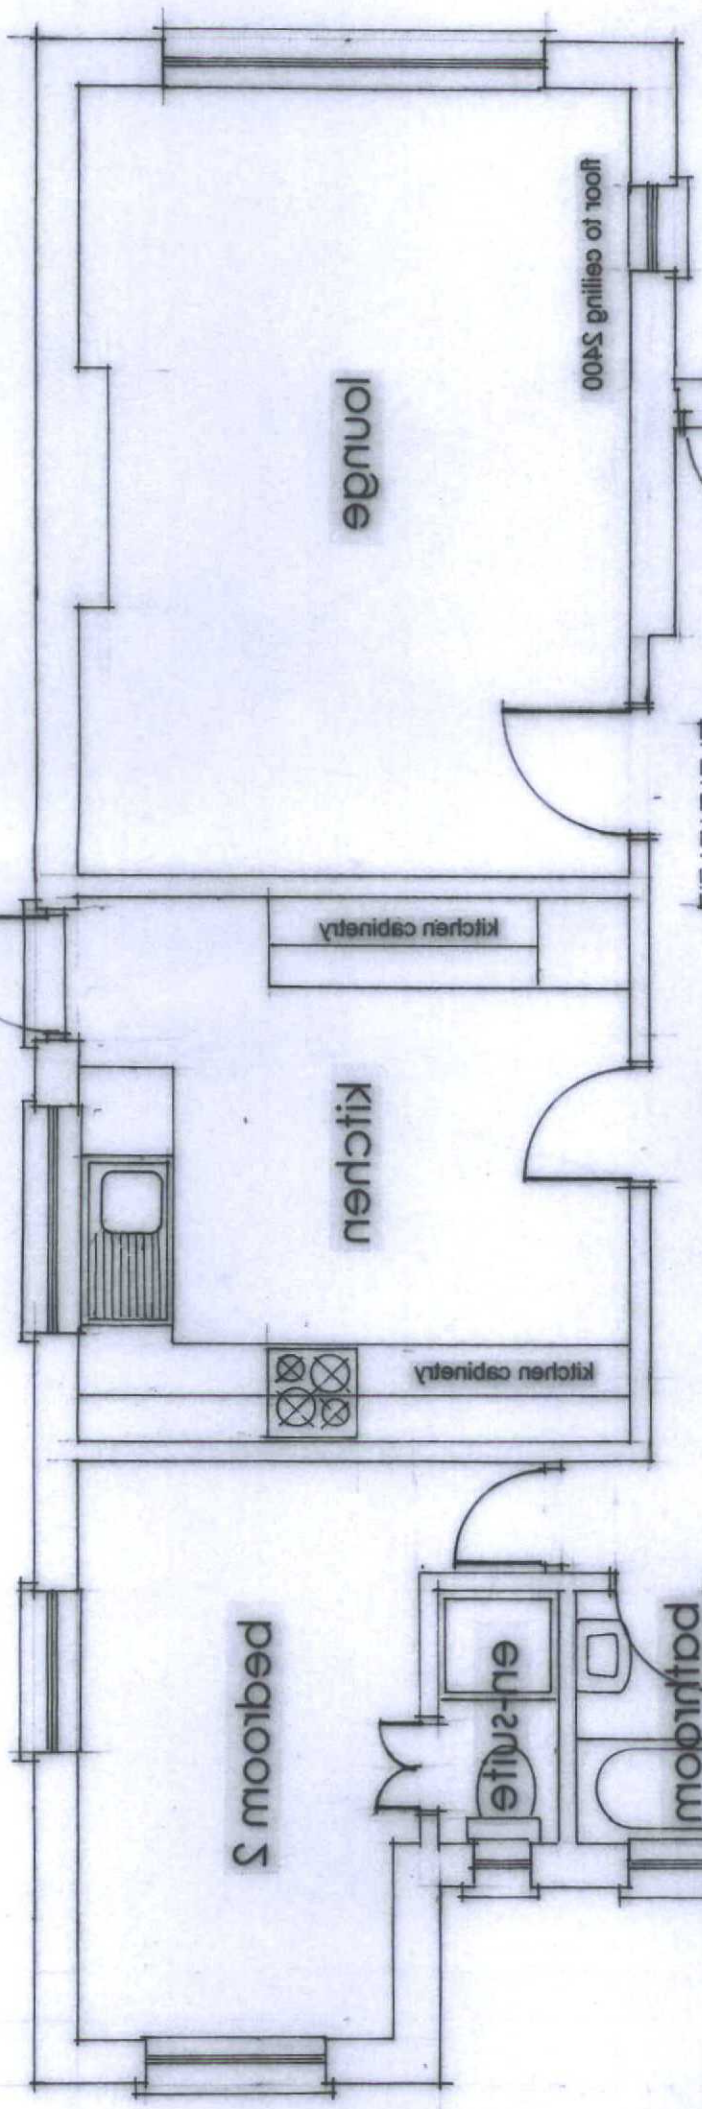

EXISTING GROUND FLOOR PLAN

SCALE BAR 1:50 @ A3

0m 1m 2m 3m 4m 5m

4 The Close, Shoreham by Sea BN43 5AH

Alterations and roof conversion

Drawing	Date
Site	Scale: 1/50 @ A3
	Drawn by
	Drawing Number: 1430-1

No	Revision	By	Date

THADesigns
18 Marylands Road Hawkenbury Tunbridge Wells Kent TN2 5HE
Telephone 01892 523880