Ms SUE MOSELEY

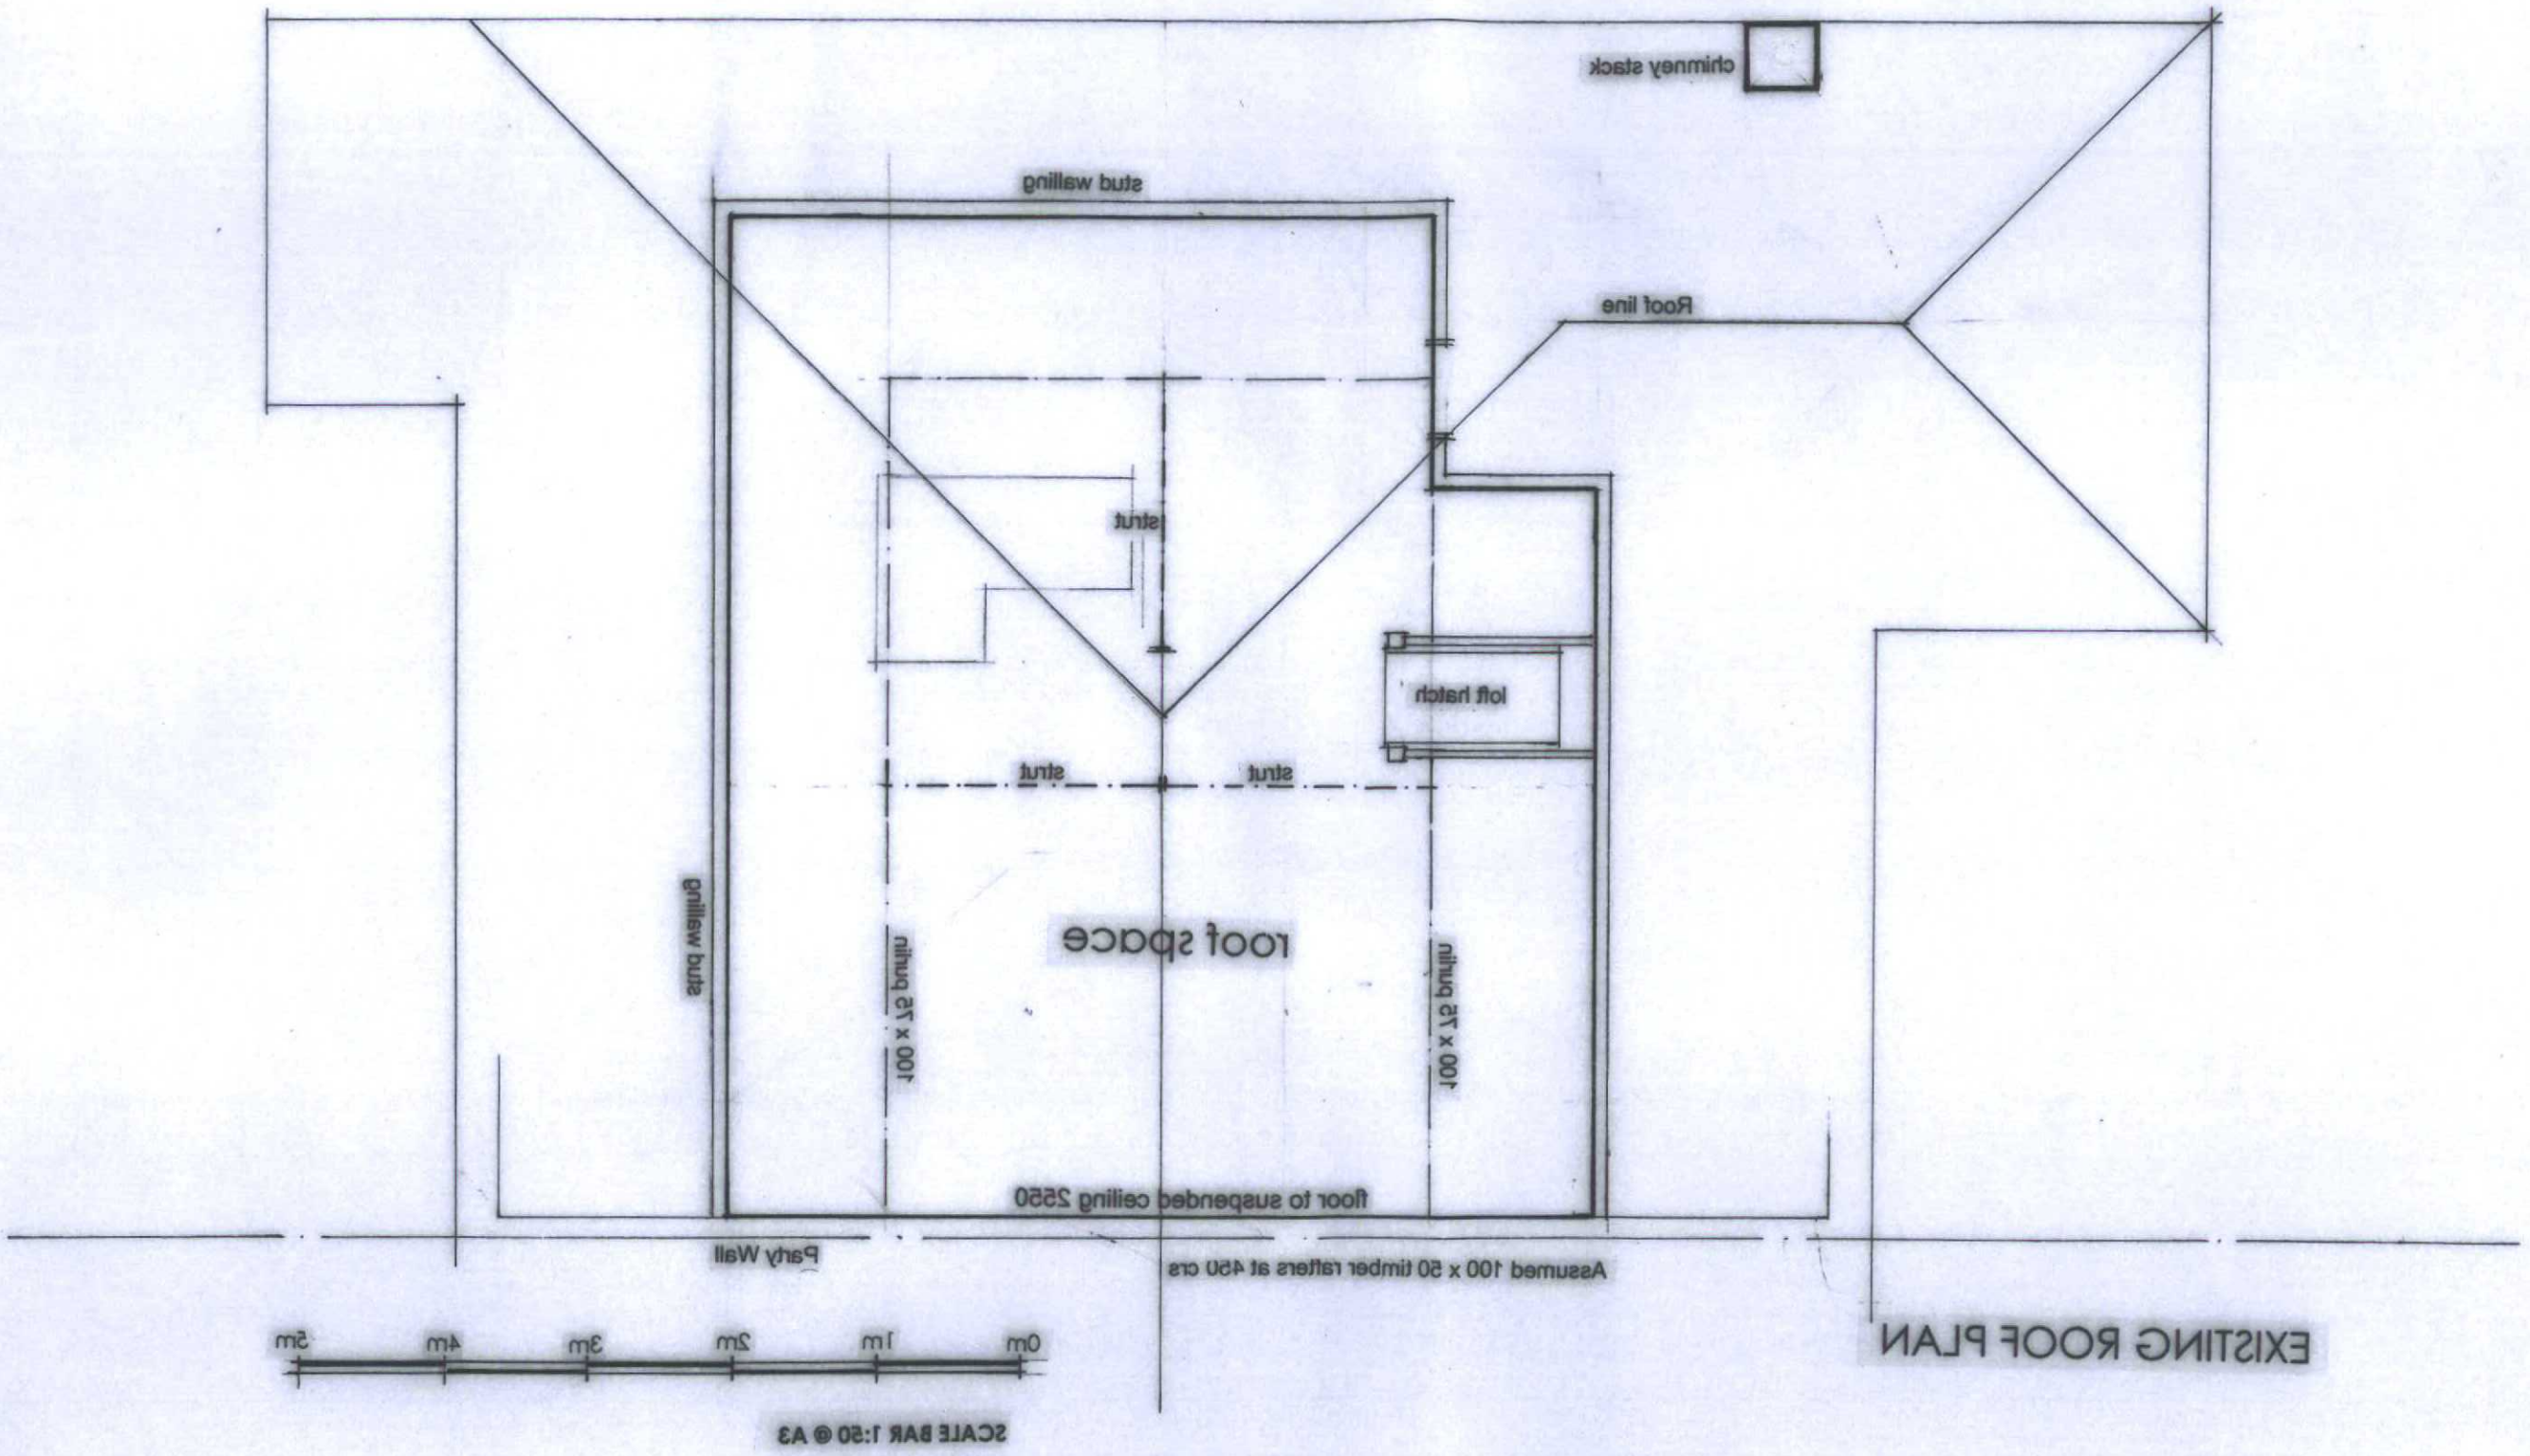


EXISTING ROOF PLAN

| No | Revision | Date | By |
|---|---|---|---|
| | | | |

| | |
|---|---|
| Site | 4 The Close, Shoreham by Sea BN43 5AH |
| Drawing | Alterations and roof conversion |
| Scale | 1/50 @ A3 |
| Drawn by | |
| Date | August 2021 |
| Drawing Number | 1430-2 |


7H A Designs
18 Maryland Road Hawkenbury Tunbridge Wells Kent TN2 5HE
Telephone 01892 523890
Email jand30@aol.com