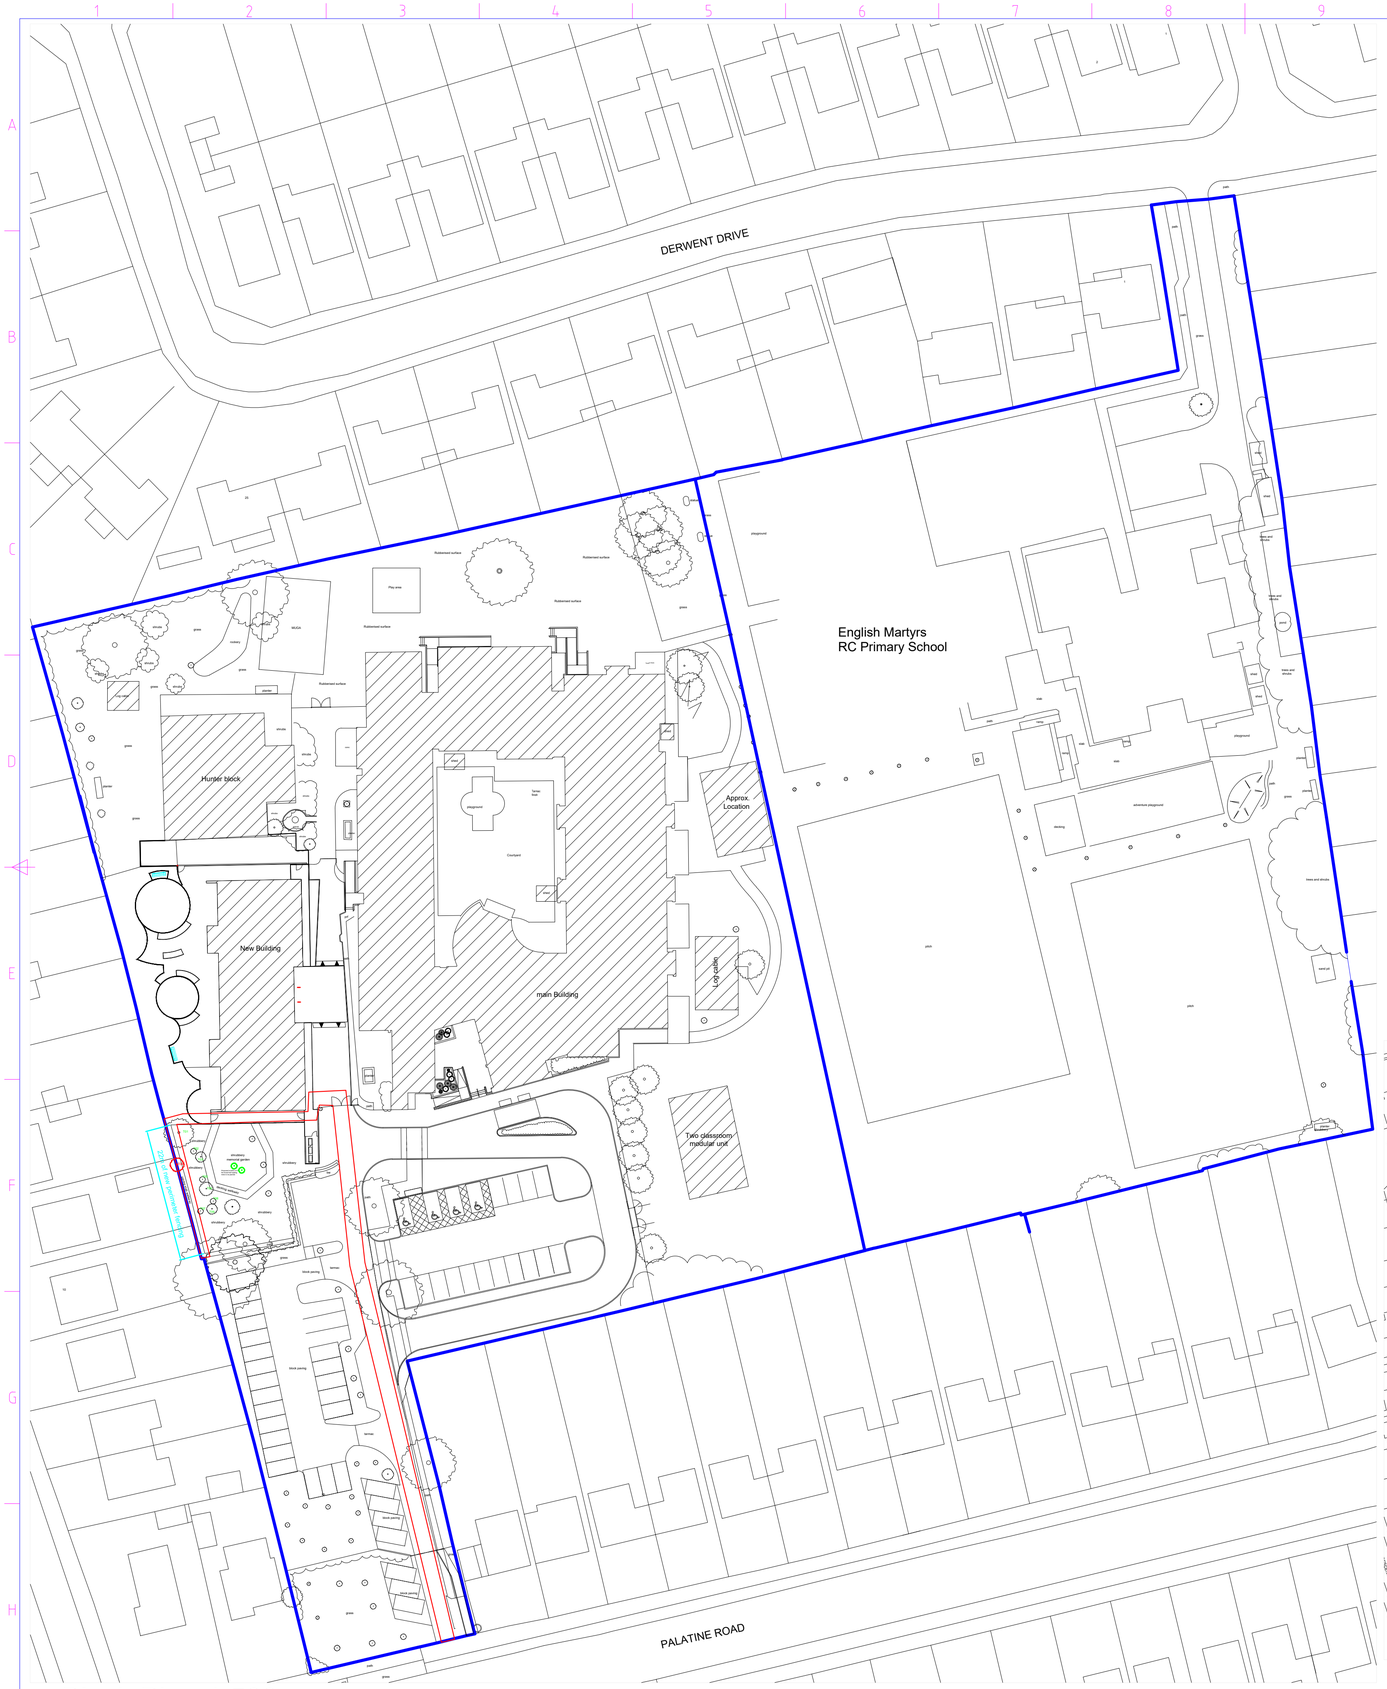

Block Plan 1:500

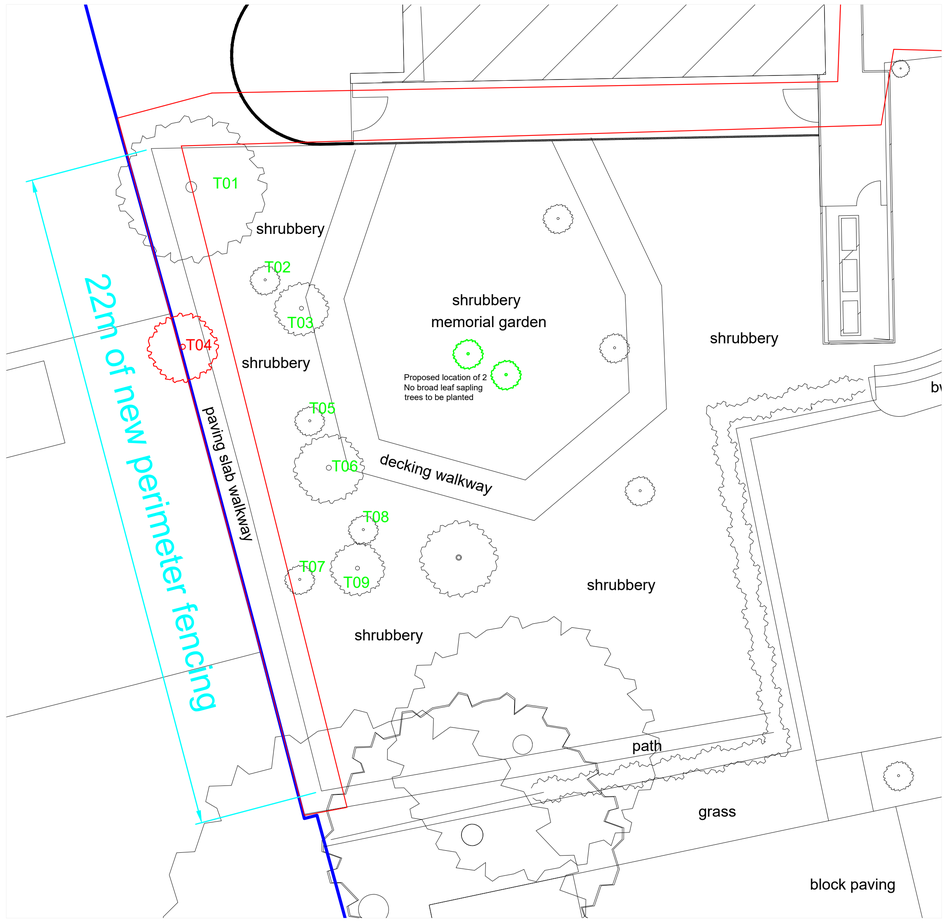

Layout Plan 1:100

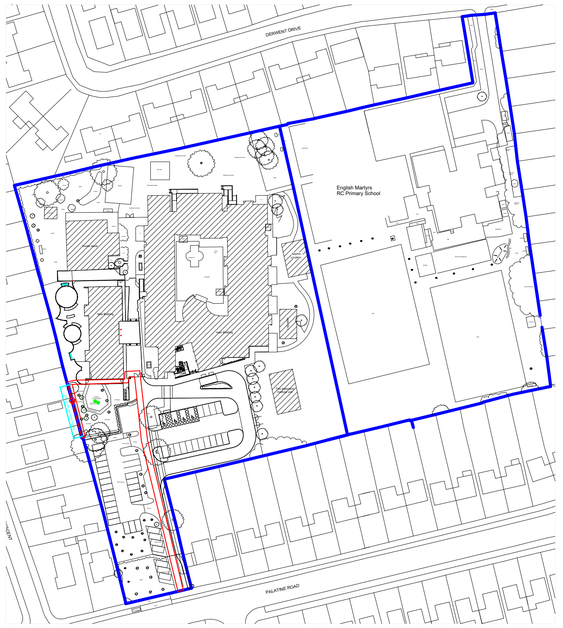

Block Plan 1:1250



All dimensions to be checked on site before work commences - This drawing is copyright. This design is by Abbott Surveyors Ltd, giving the design intent. Responsibility is transferred if any alteration is made to this design.

Abbott Surveyors Ltd
CHARTERED SURVEYORS
19 Bowmans Close,
Steyning,
West Sussex
BN44 3SR
Tel No: 01903 813821
Email: martyn@abbottsurveyors.com

Rev	Date	Description	drawn	checked
B	19.02.25	minor changes	MA	MA

Project: Boundary fencing works

Title: Proposed high level fencing

Client: Palatine school
Palatine Road,
Worthing

Drawing number	Date	Revision
1072/BL-101	12.02.2025	B

Status	Sheet	Project No:	Scale:
planning	A1	1072	see drg