

Amended drg rec'd 06.08.12

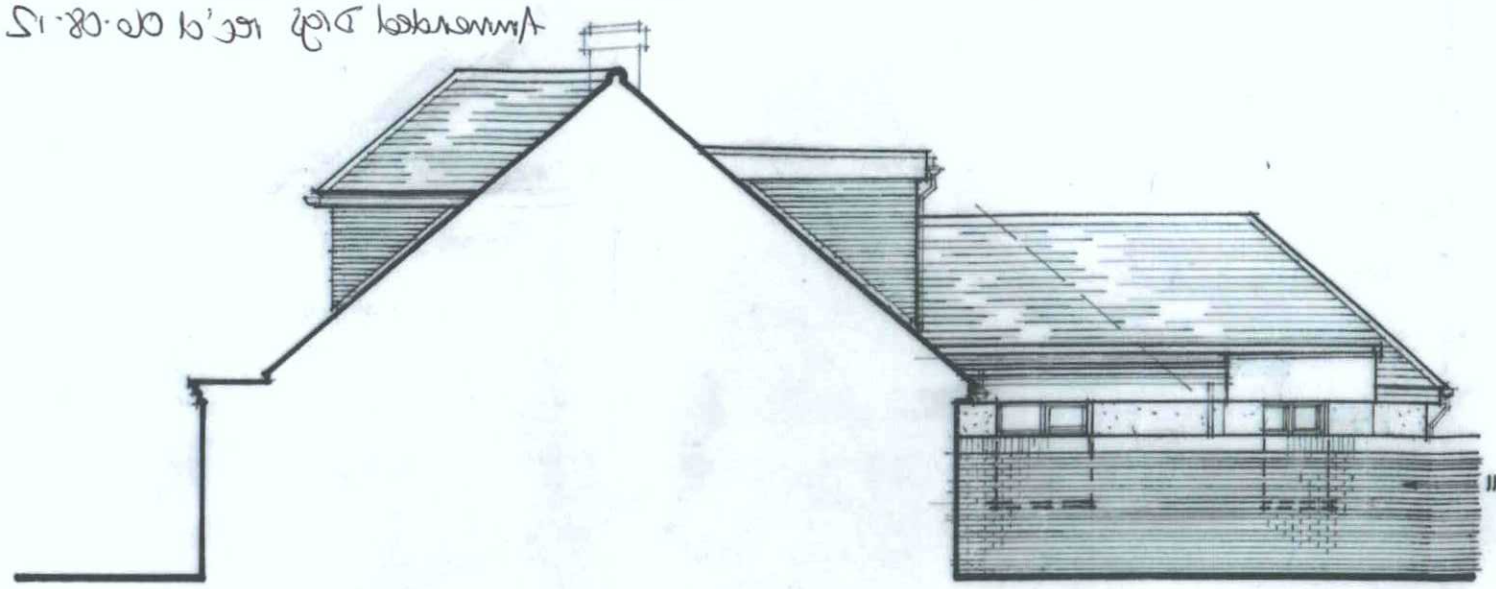

side elevation/section - east

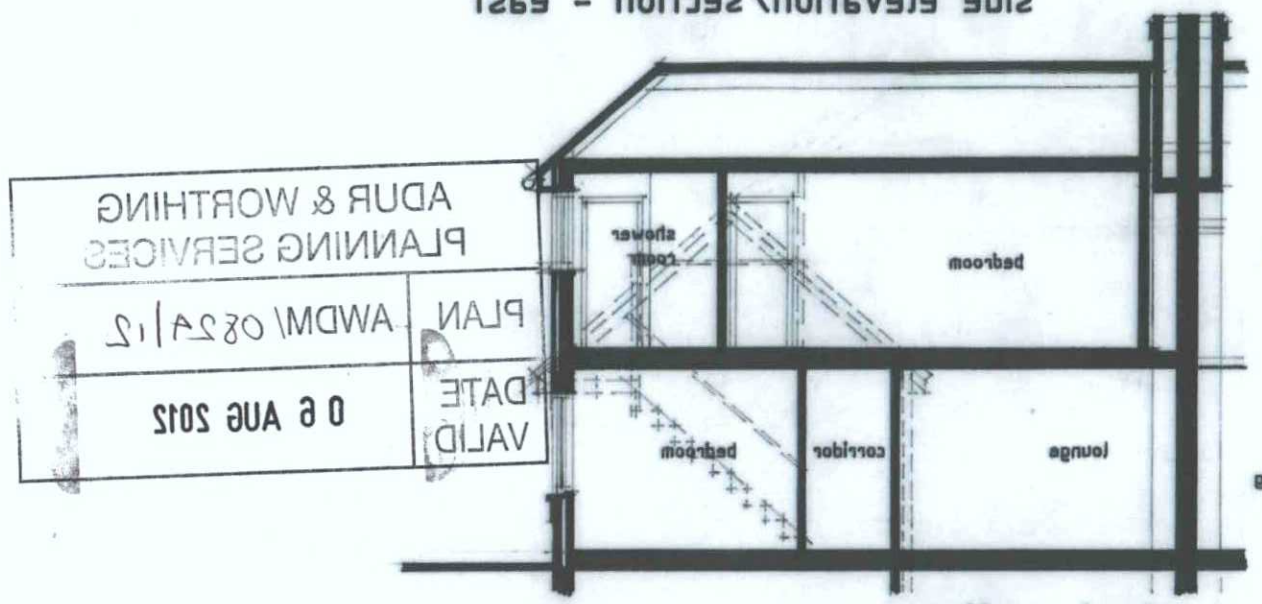


front elevation - north




short section



side elevation - west

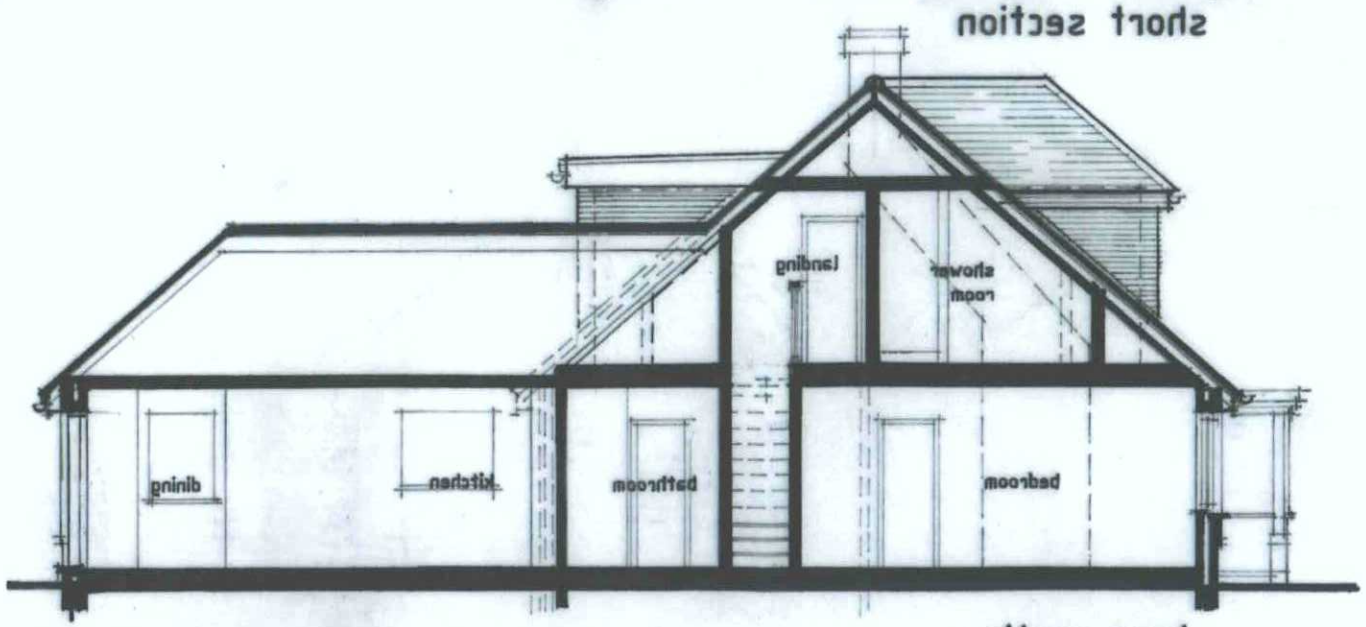

long section

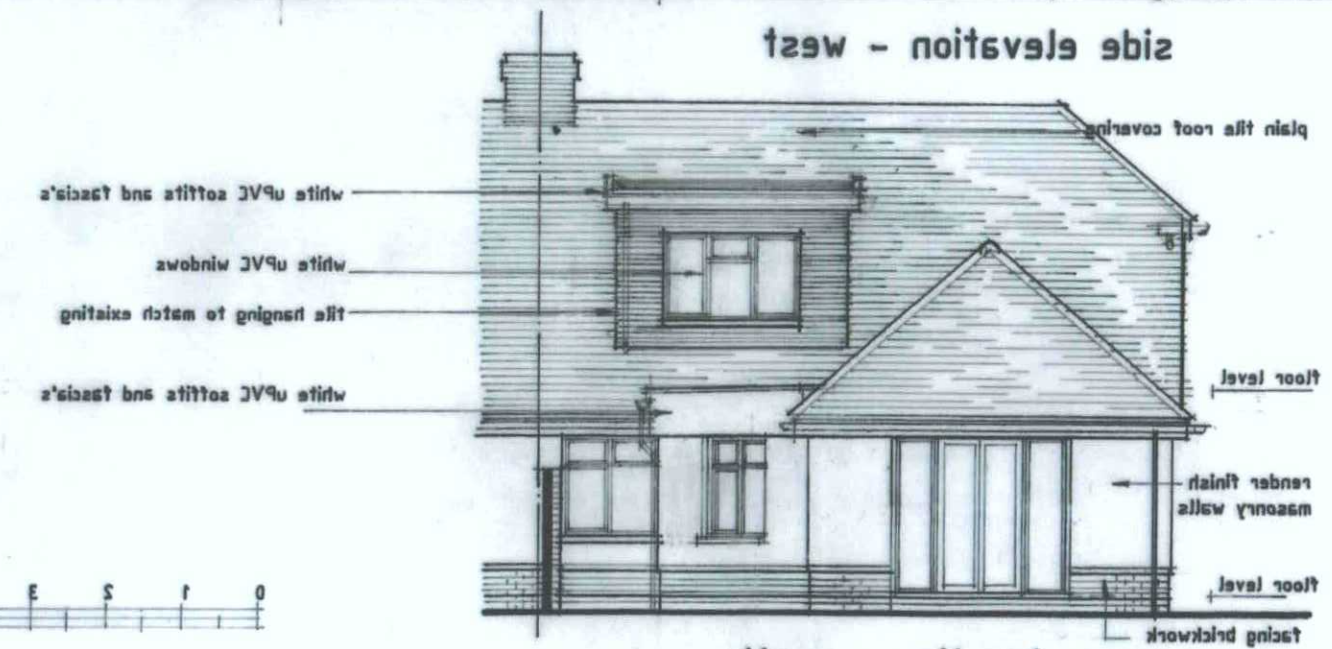

rear elevation - south

ADUR & WORTHING
PLANNING SERVICES

PLAN	AWDM/0824/12
DATE VALID	06 AUG 2012

B - dormers re-sited 20.07.2012
Rev. A - general amendments .. 02.07.2012

Proposed Rooms in Root and Rear Extension at 10 Hadlow Way, Lancing, West Sussex, BN15 9DE.

Sections and Elevations as Proposed

scale = 1:100 at A3

date : June 2012

Drawing No. 952\3\05B