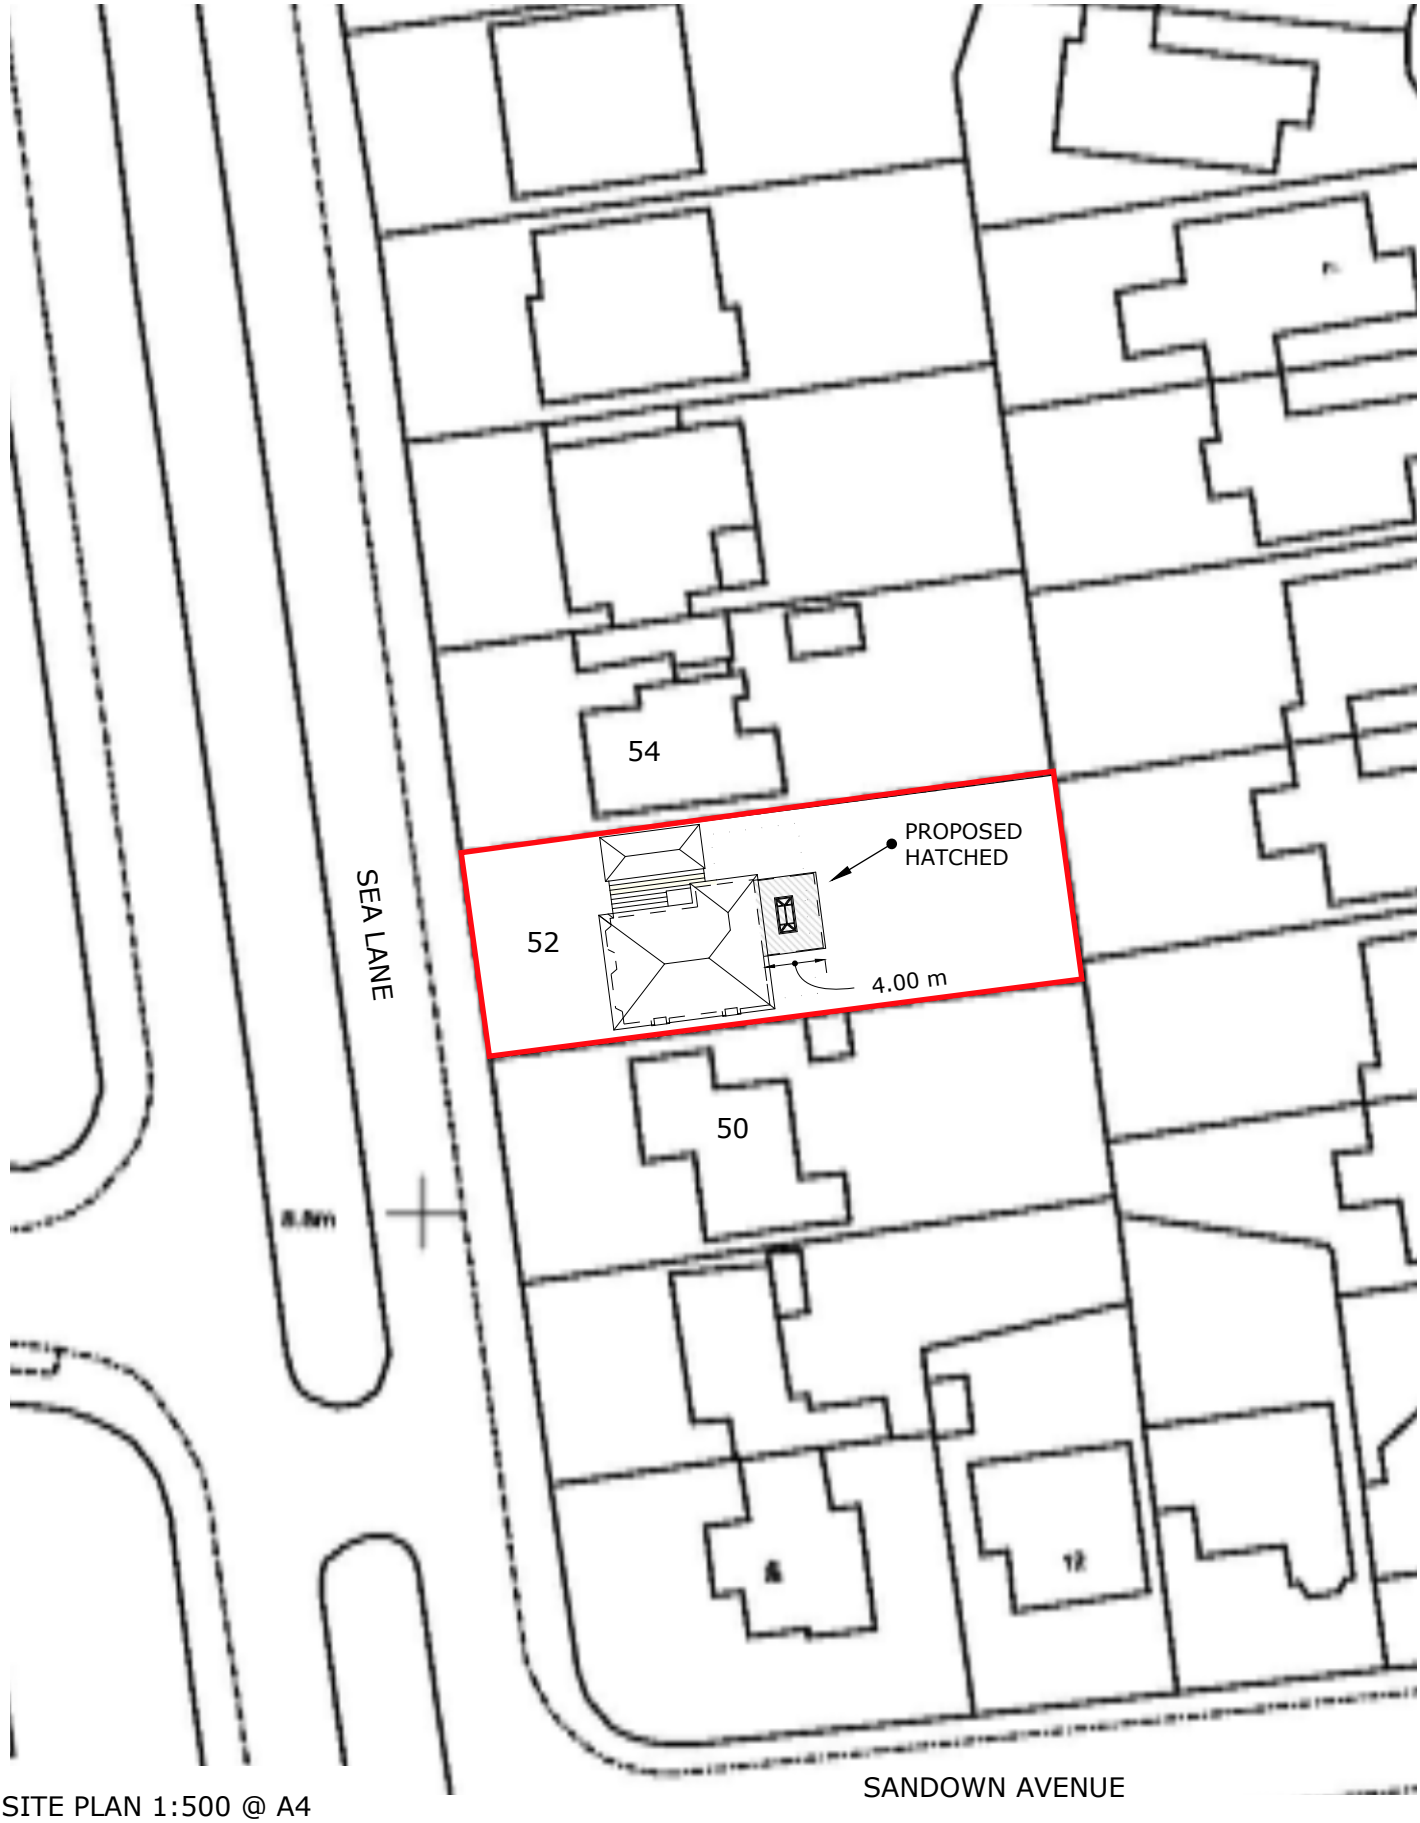

SITE PLAN 1:500 @ A4

52 SEA LANE
GORING-BY-SEA
WORTHING
WEST SUSSEX
BN12 4PY

DATE: 02/11/2023
DRWG No: DS/HARTIN/03

0 10 20 30 40 50m

NORTH