

1:500 Scale Bar

10m 20m 30m 40m

BLOCK PLAN 1:500



the site

1:1250 Scale Bar

10m 20m 30m 40m 50m

Location PLAN 1:1250

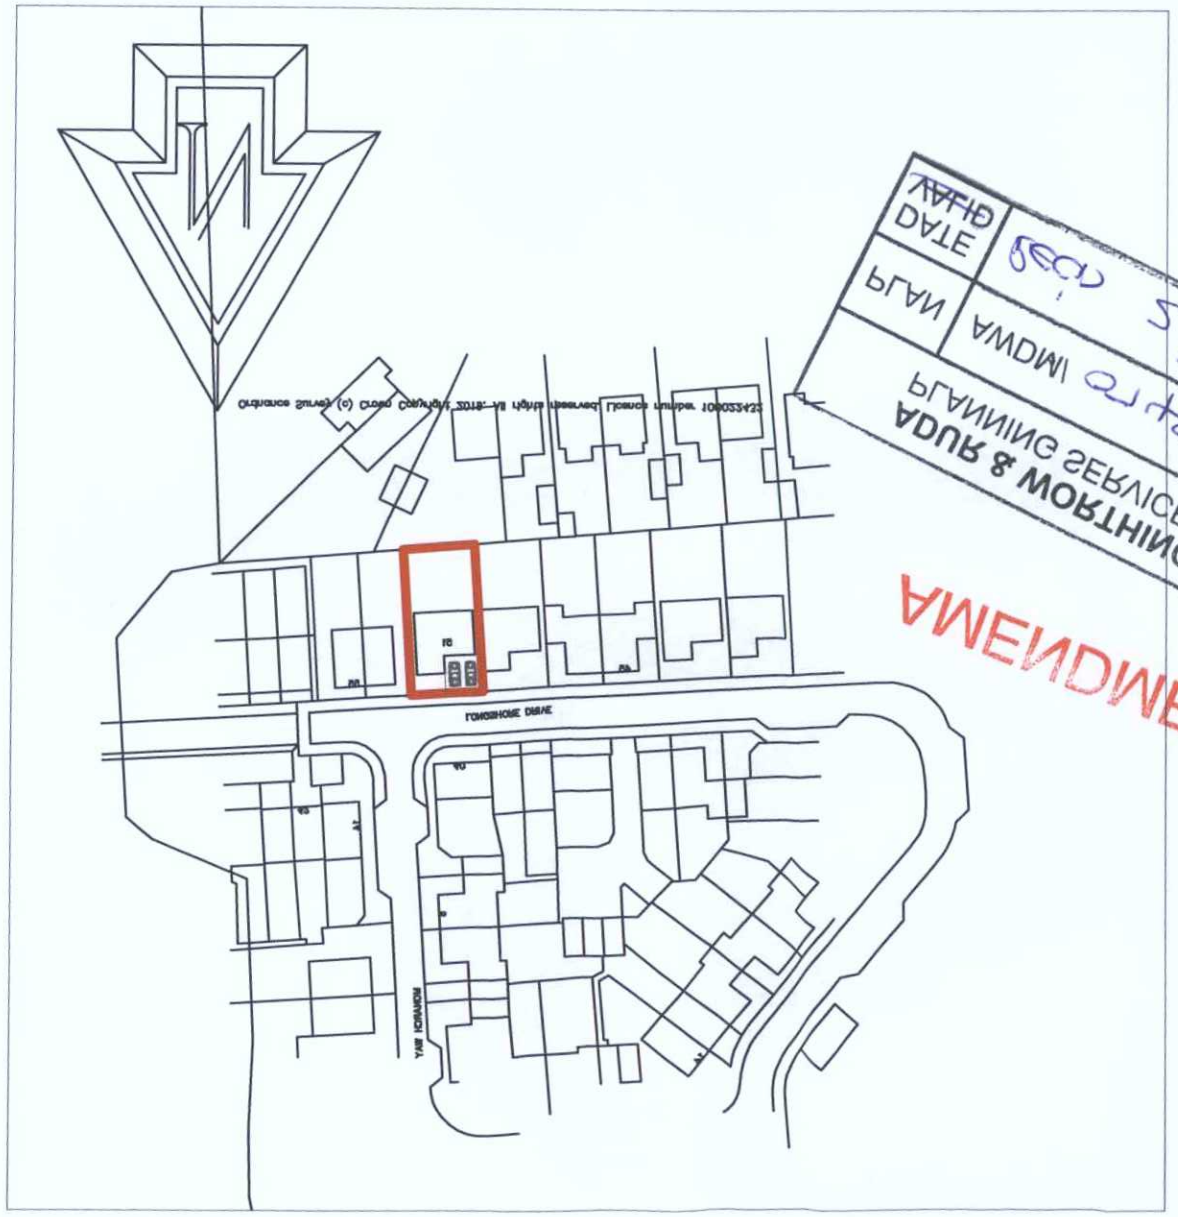

AMENDMENT

ADUR & WORTHING PLANNING SERVICES

PLAN	AWDM	DATE
P1	2/5/19	2/5/19

Note: All dimensions to be checked on site.

Client:

Scale: 1:500, 1:1250 @ A3 paper size

Date: 2.5.2019

Drawn: BLW

Dwg. No. 04

Rev'n

Project:

Proposed garage conversion at:

51 Longshore Drive

Shoreham

Title:

BLOCK & Location PLAN

Copyright of:

BLW

Architectural & Planning Services

7 Erringham Rd

Shoreham By Sea

West Sussex

BN43 5NQ

01273 441009

07856899101

e-mail: penw@blwarchitectural.co.uk

website: blwarchitectural.co.uk