
1:100 @ A1

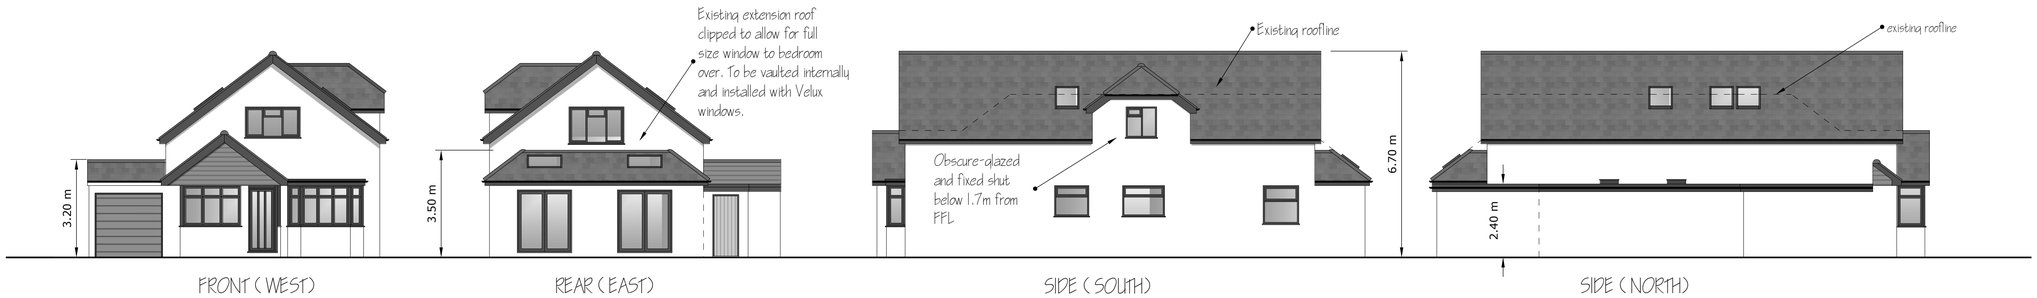


FRONT (WEST)

REAR (EAST)


SIDE (SOUTH)

SIDE (NORTH)

1:50 @ A1

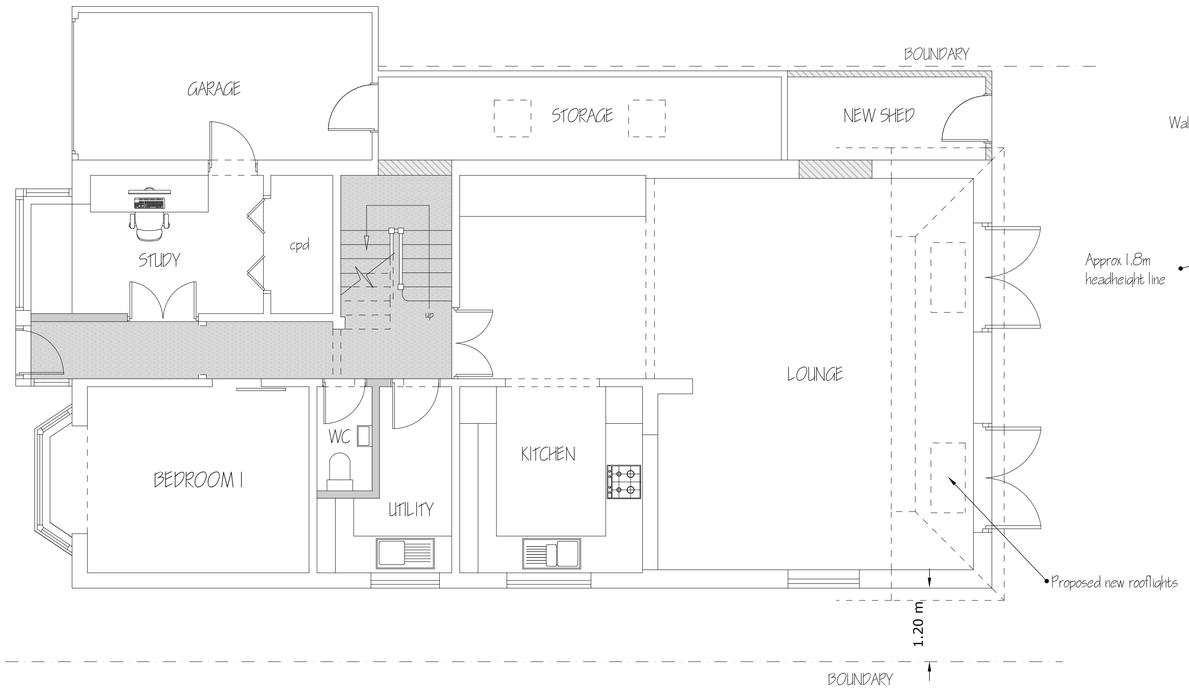

GROUND FLOOR

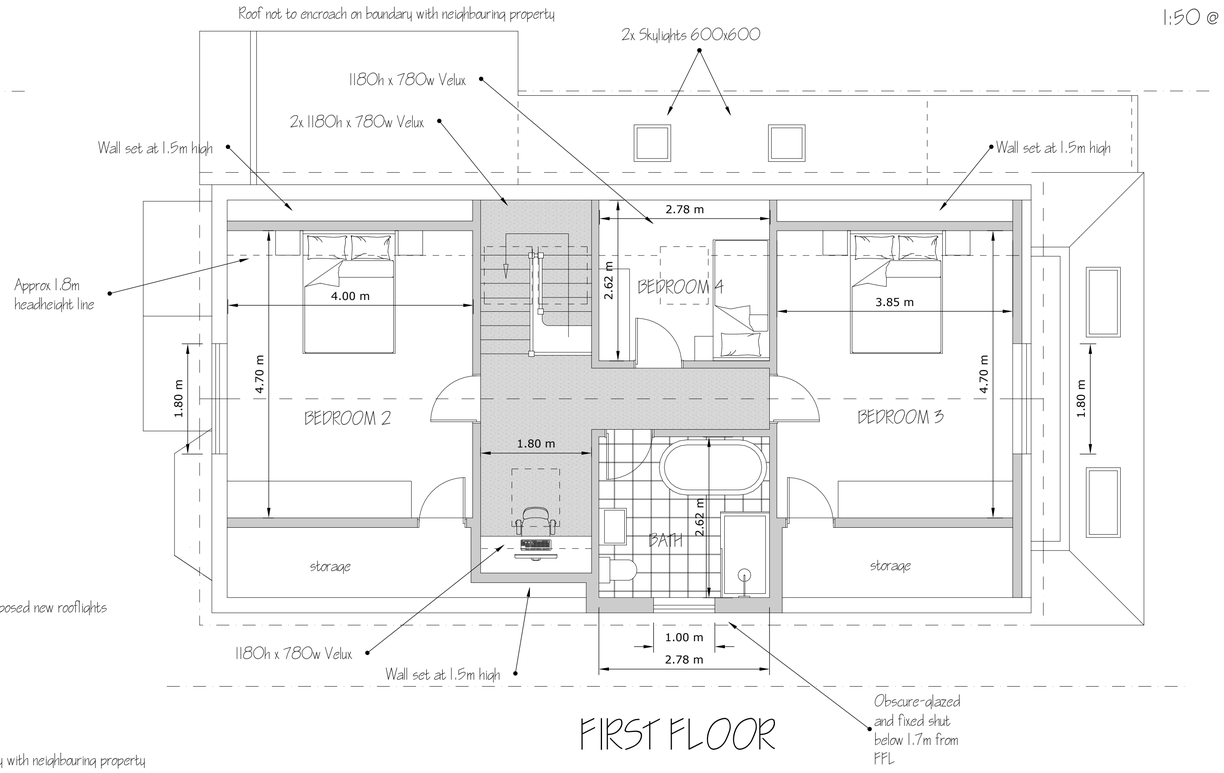


FIRST FLOOR

MATERIALS:
Walls - rendered and painted
Roof - Grey slate
Doors/ windows - Anthracite grey
Soffits/ facias - Anthracite grey
Rainwater goods - black
Cladding - grey horizontal



ROOF PLAN

1:100 @ A1

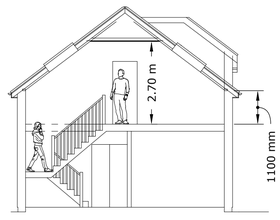

STAIR SECTION

1:100 @ A1

N

deadspace DESIGNS

PROPOSED LOFT WORKS at 24 ROSE WALK, GORING-BY-SEA, WORTHING, WEST SUSSEX, BN12 4AU

DRAWING: PROPOSED PLANS AND ELEVATIONS SCALE: 1:100 & 1:50 @ A1 DATE: 22/ 11/ 2024 DRWG No: DS/ SIMPSON/ 02 REV 2

1:50 @ A1 paper size 0 1 2 3m

1:100 @ A1 paper size 0 1 2 3 4 5m