

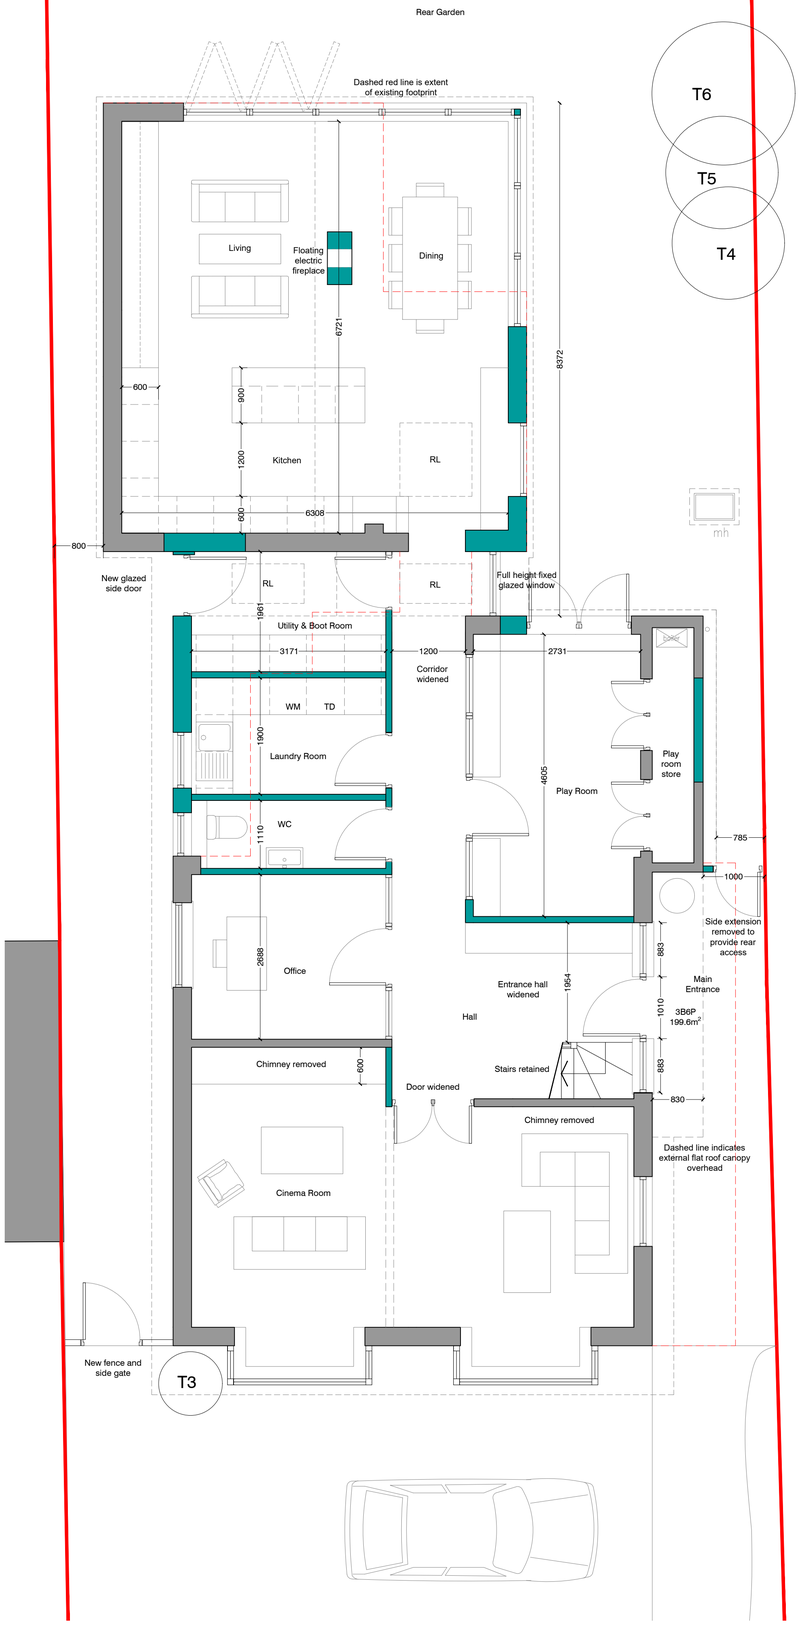


01 Ground Floor Plan
Scale: 1:50

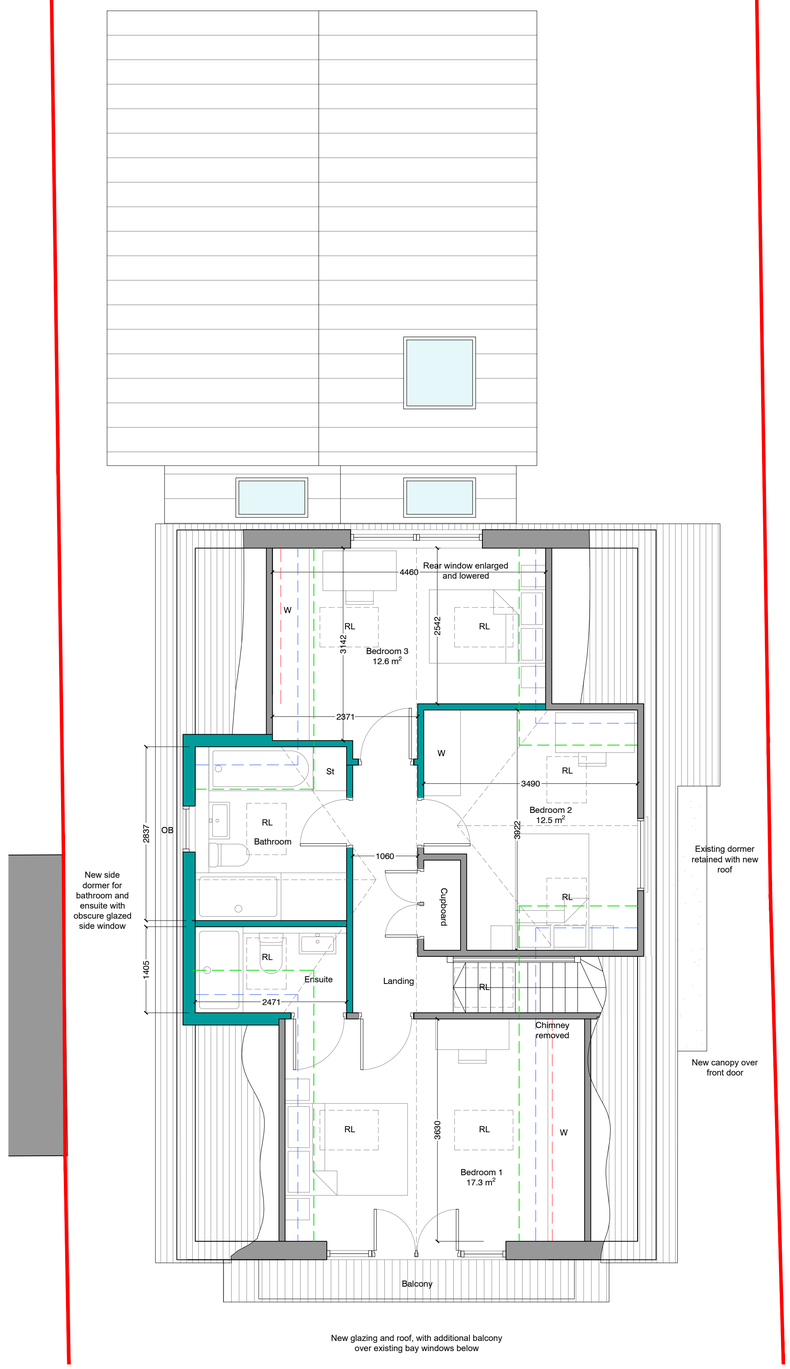

02 First Floor Plan
Scale: 1:50

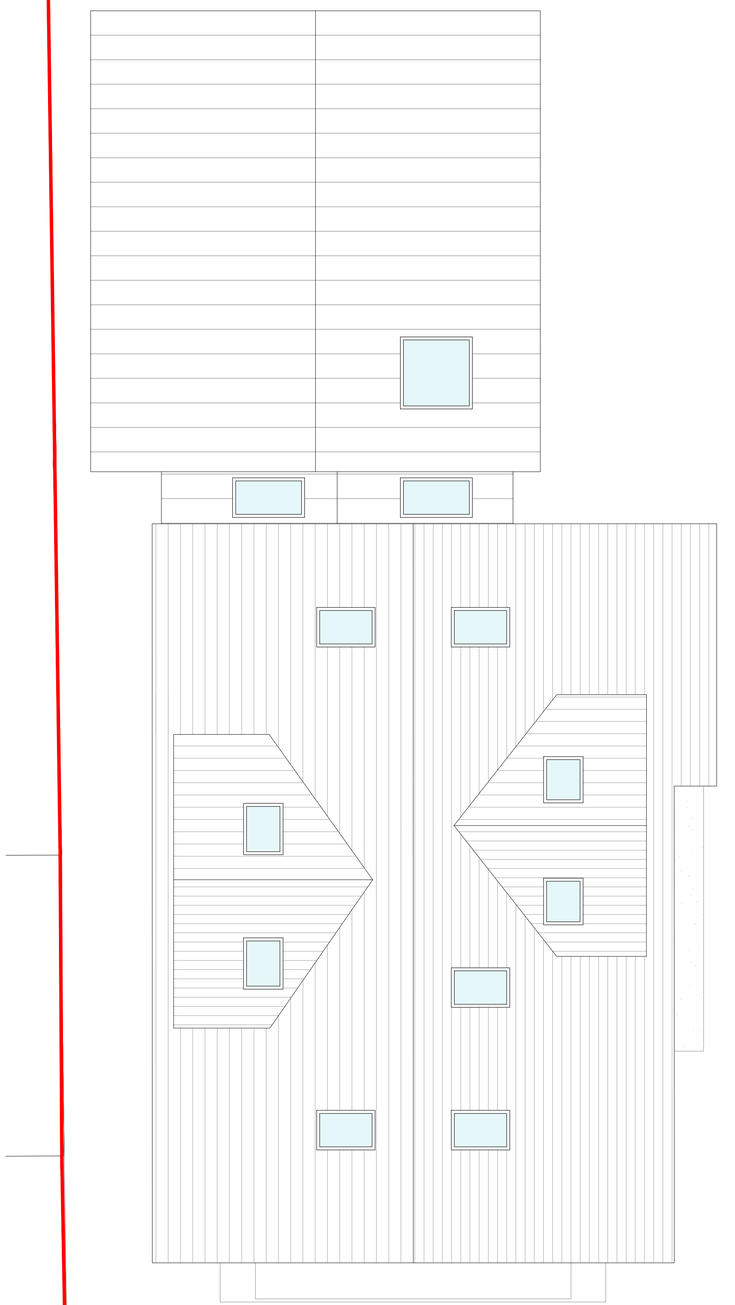

03 Roof Plan
Scale: 1:50

EN ARCHITECTS
e office@enarchitects.co.uk
w www.enarchitects.co.uk
t 07954585642

DATE REVISION CHK

Scale in Metres
0 1 2 5

Do not scale this drawing except for planning purposes.
All dimensions to be checked on site prior to construction & manufacture.
This drawing is the property of EN Architects & is protected under the Copyright, designs and Patent Act 1988

PLANNING — STATUS

22 MILL HILL — LOCATION

PROPOSED PLANS — TITLE

job ref	NUMBER	REV	SCALE
108	150	F	1:50@A1