




01 Front Elevation - West
Scale: 1:50

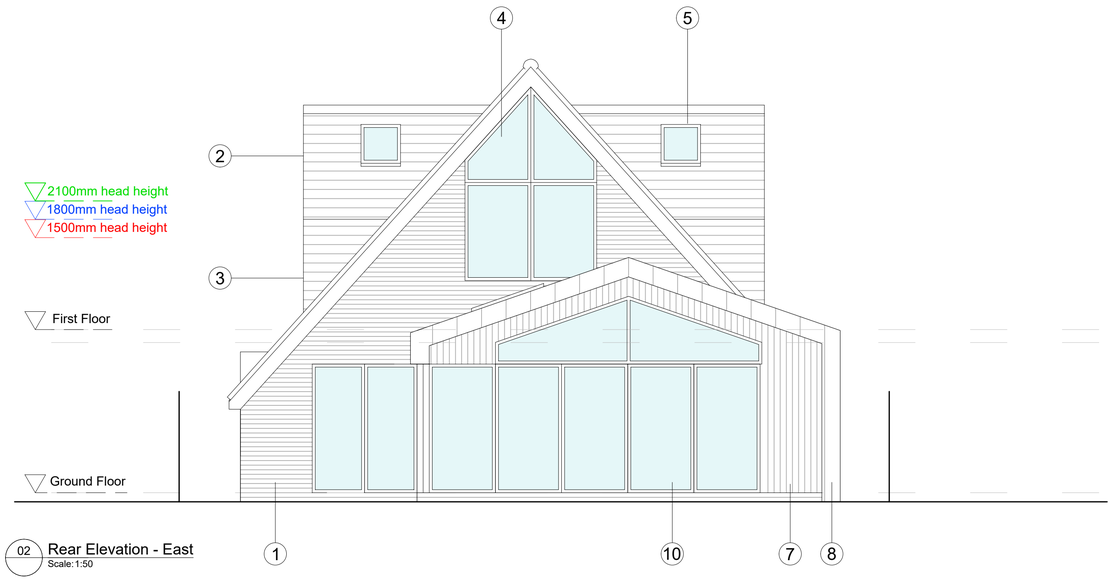

02 Rear Elevation - East
Scale: 1:50

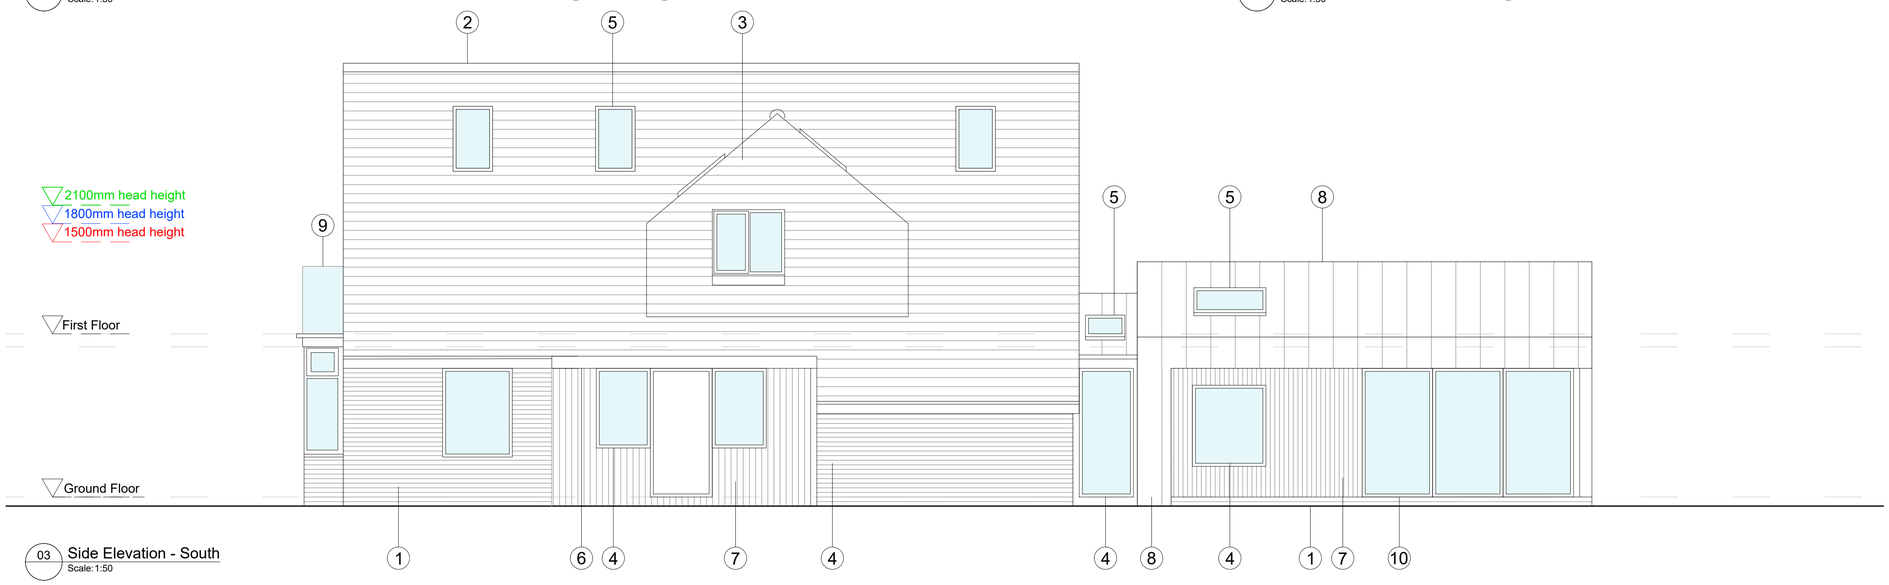

03 Side Elevation - South
Scale: 1:50

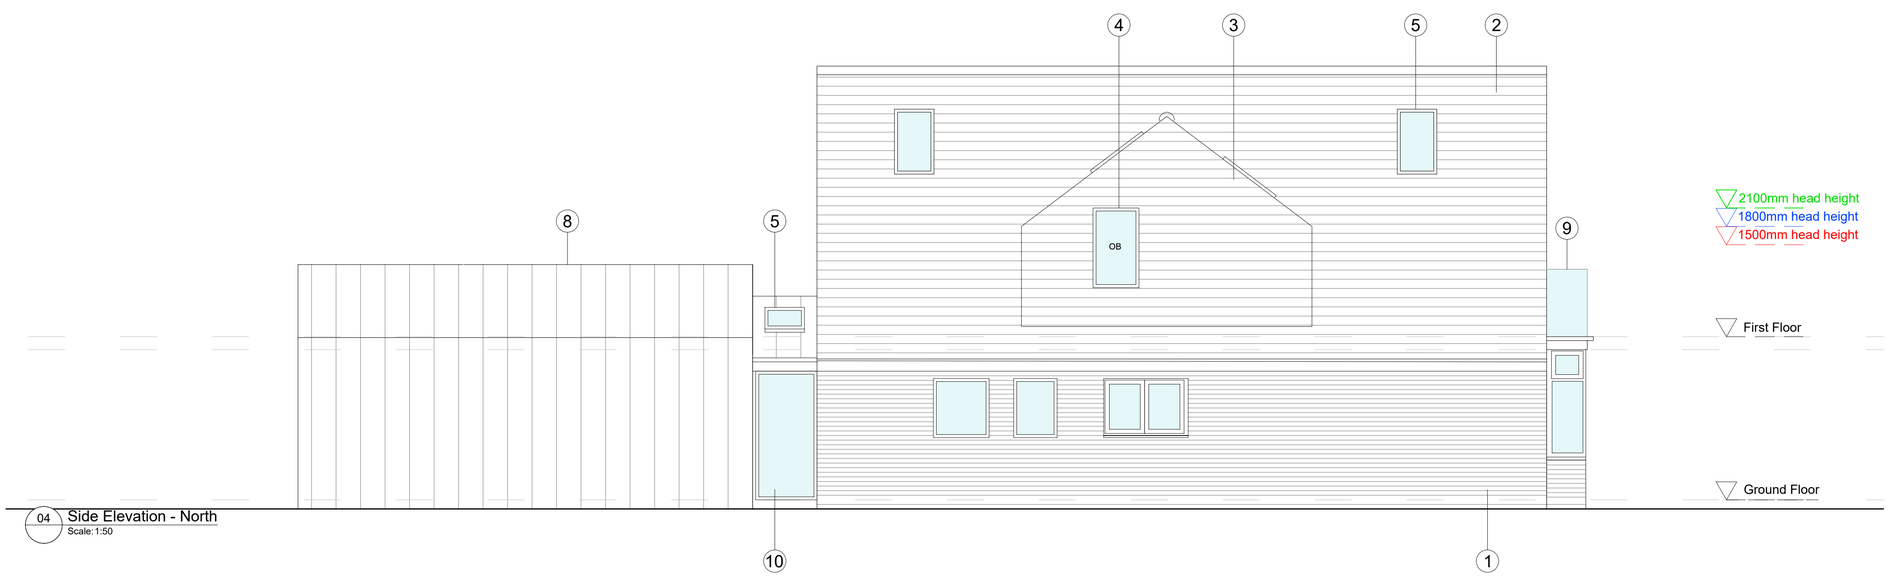

04 Side Elevation - North
Scale: 1:50

MATERIAL KEY

1. White brick slips
2. Grey roof tiles
3. Grey wall hung tiles
4. New double glazed black aluminium windows
5. Black roof lights
6. Flat roof canopy
7. Timber cladding
8. Standing seam zinc roof
9. Glazed balcony balustrade
10. New double glazed black aluminium doors

DATE	REVISION	CHK

Scale in Metres
0 1 2 5

Do not scale this drawing except for planning purposes.
All dimensions to be checked on site prior to construction & manufacture.
This drawing is the property of EN Architects & is protected under the Copyright, designs and Patent Act 1988

EN ARCHITECTS
e office@enarchitects.co.uk
w www.enarchitects.co.uk
t 07954585642

PLANNING — STATUS

22 MILL HILL — LOCATION

PROPOSED ELEVATIONS — TITLE

job ref	NUMBER	REV	SCALE
108	160	E	1:50@A1