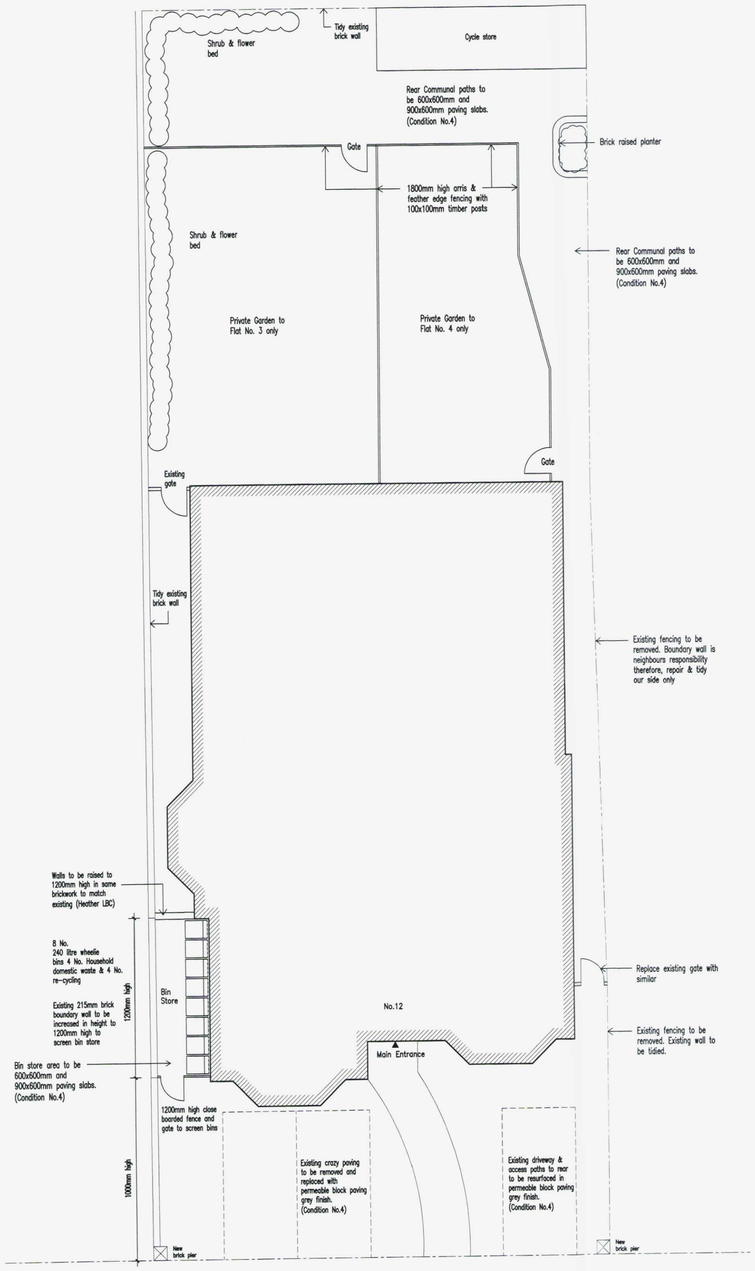

PROPOSED SITE PLAN
Scale 1:100

IN PURSUANT OF CONDITION No.S 3, 4 & 9

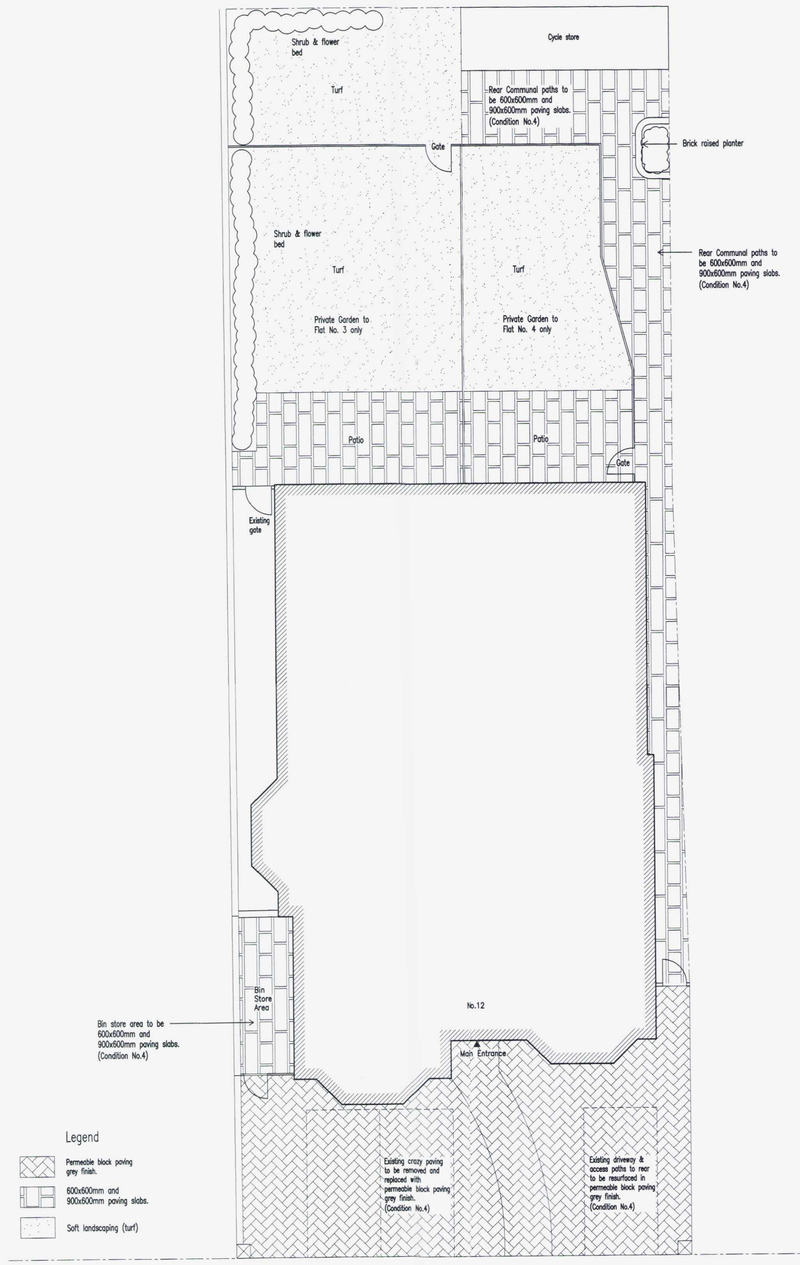

PROPOSED SITE PLAN
Scale 1:100

IN PURSUANT OF CONDITION No. 12

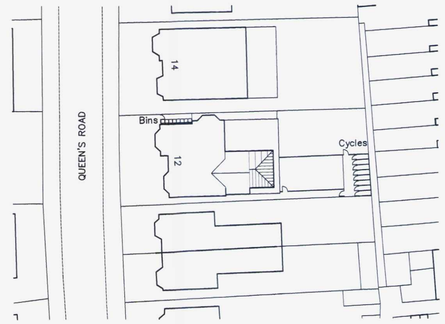

BLOCK PLAN
Scale 1:500



ELEVATIONS

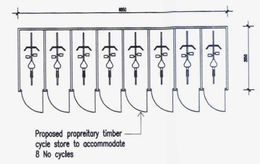

PLAN

CYCLE STORE DETAILS
Scale 1:100

IN PURSUANT OF CONDITION No.5



LOCATION PLAN
Scale 1:1250

Information supplied based on Promap. All dimensions and distances subject to an accurate site survey being undertaken.

No dimensions to be scaled from drawing except for planning purposes.

The contractor should check all dimensions on site.

It is the contractors responsibility to ensure compliance with Building Regulations.

C.D.M. Regs. 2007. The Client is advised of his responsibilities to appoint a Planning Supervisor under these Regs.
All works to comply with the C.D.M. Regs. 2007

The Party Wall Act. 1996 The property owner is advised of the requirements of the Act, & the requirement to serve a Party Wall Notice on any adjoining owners as required under the act.

REVISIONS:

ADCS
Architectural Design
Computer Services
30 Foxley Lane
Worthing
West Sussex
BN13 3AD
Tel: 01903 260701
E-mail:
adcs@sky.com

Client
TEAMWORK BUILDERS LIMITED

Project
PROPOSED FLAT CONVERSION WORKS
12 QUEENS ROAD
WORTHING
WEST SUSSEX BN11 3LX

Drawing
PLANNING CONDITIONS

Scale	Date	Drawn
1:100	23.01.12	TP

Drawing No.

Revision