A3 SHEET

1

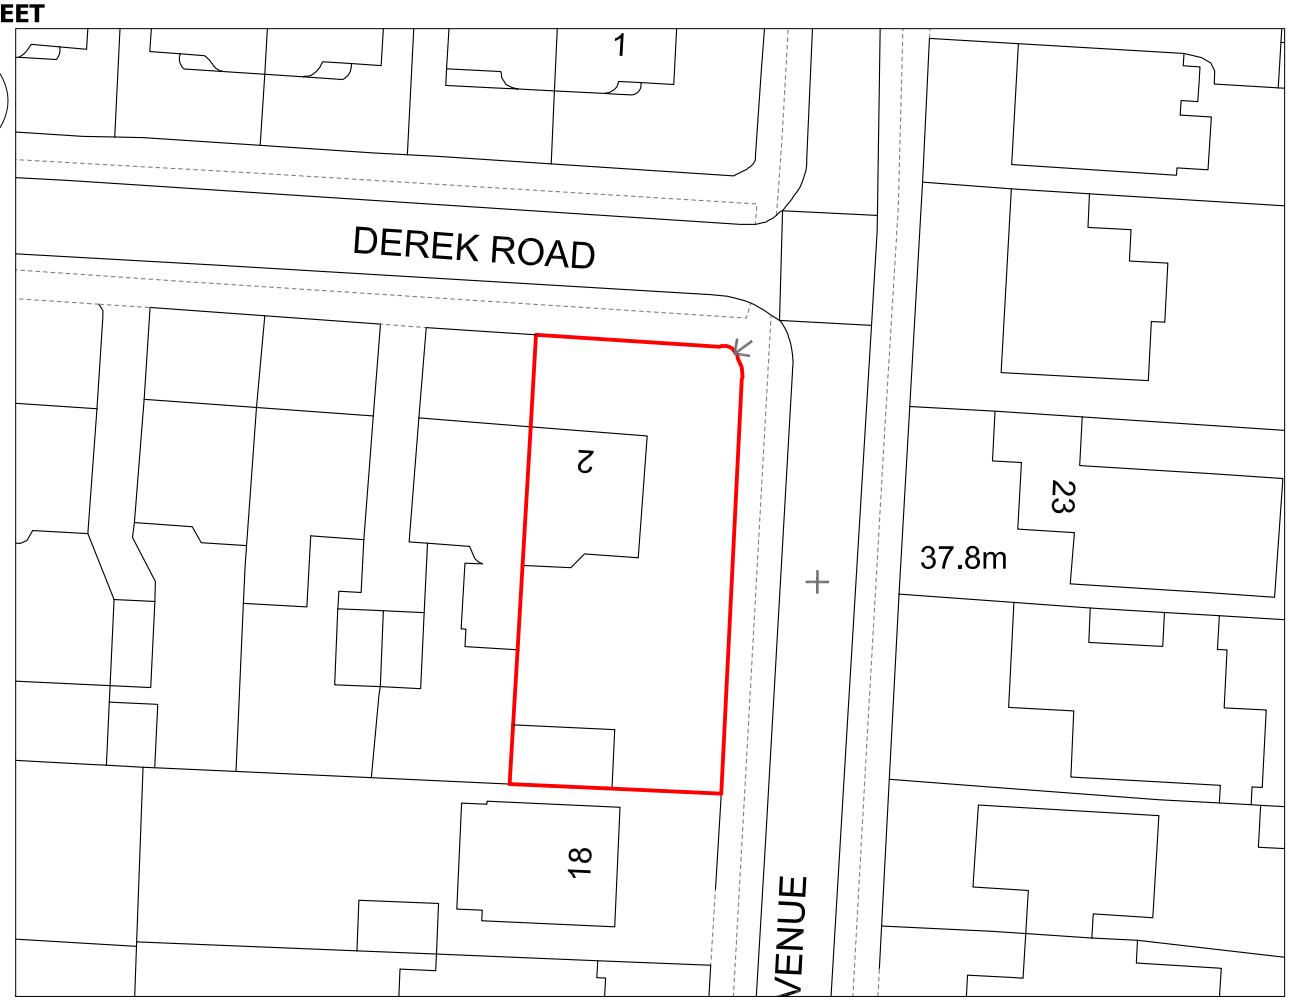

2

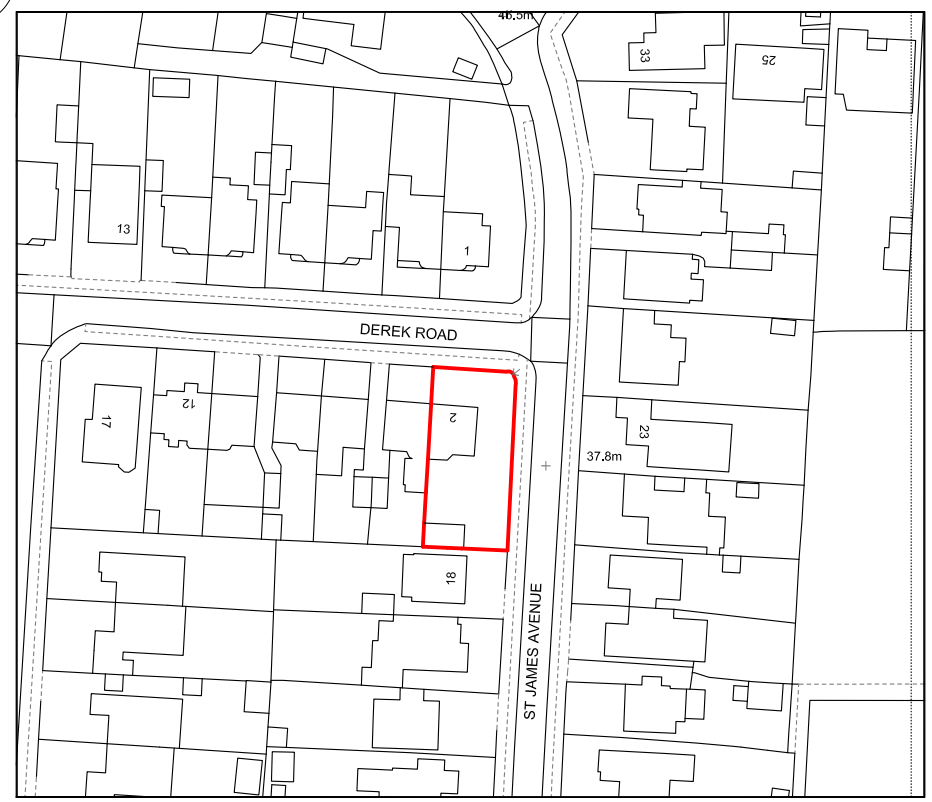

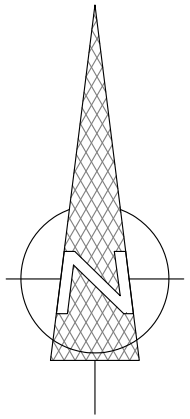

0m 10m 20m 30m 40m 50m

VISUAL SCALE 1:500 @ A3

0m 25m 50m 75m 100m 125m

VISUAL SCALE 1:1250 @ A3

3

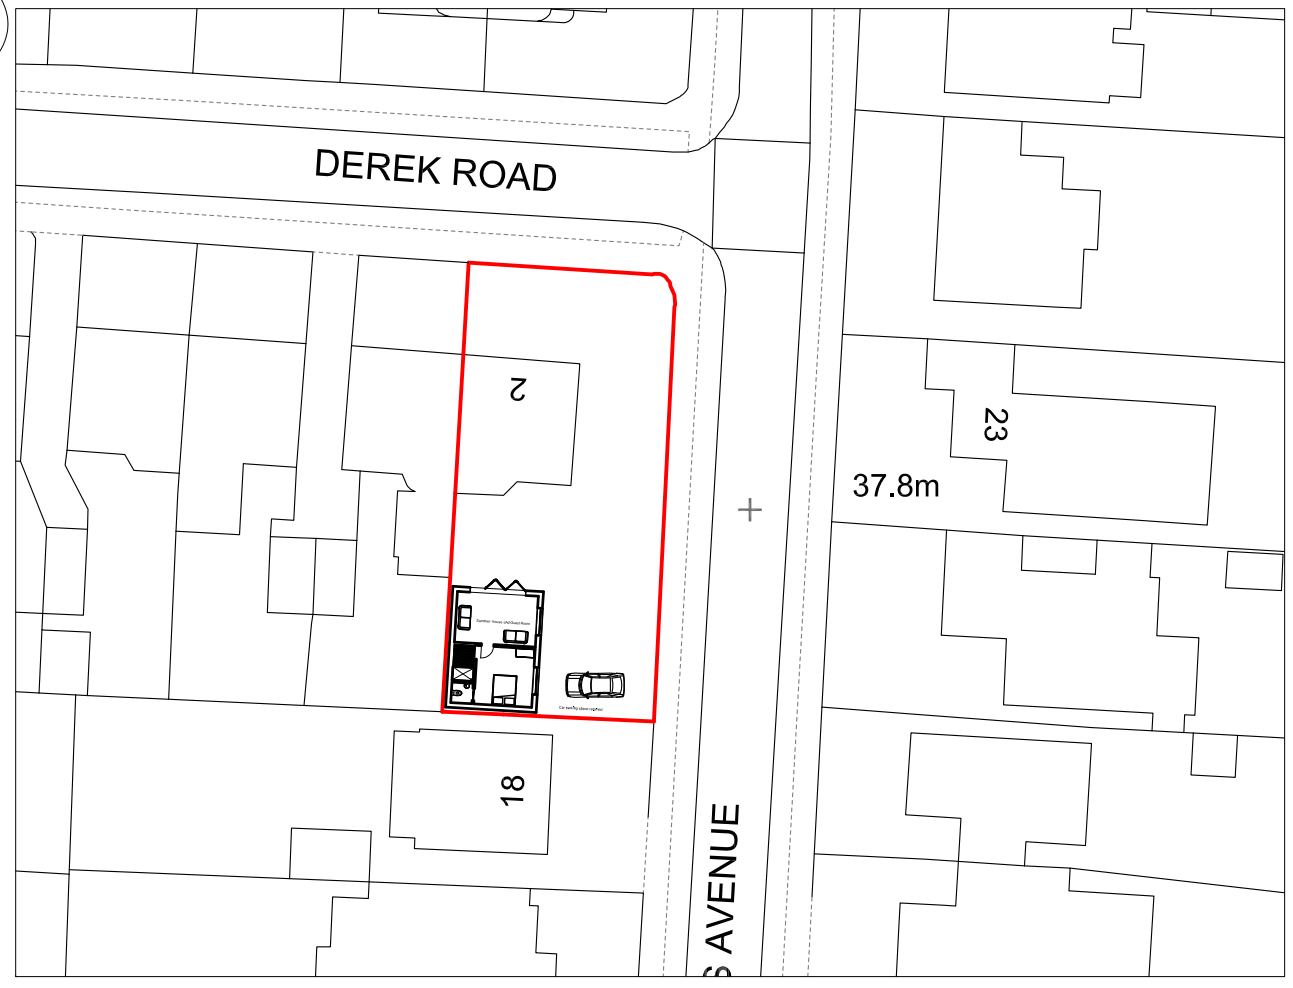

1 1:500 Site Plan

2 1:1250 Location Plan

2 1:500 Proposed Site Plan

OAST ARCHITECTURE

Client
Mr J Kansal
Project
2 Derek Road
Title
Site & Location Plans

Scale	Date	Drawn By	Checked By	Drawing No:	Revision
As Indicated		**Oast**	**DS**	**A104**	**A**