



AMENDMENT


ADUR & WORTHING
PLANNING SERVICES
PLAN | AWDM/0200/15
DATE VALID | Rec 12/3/15

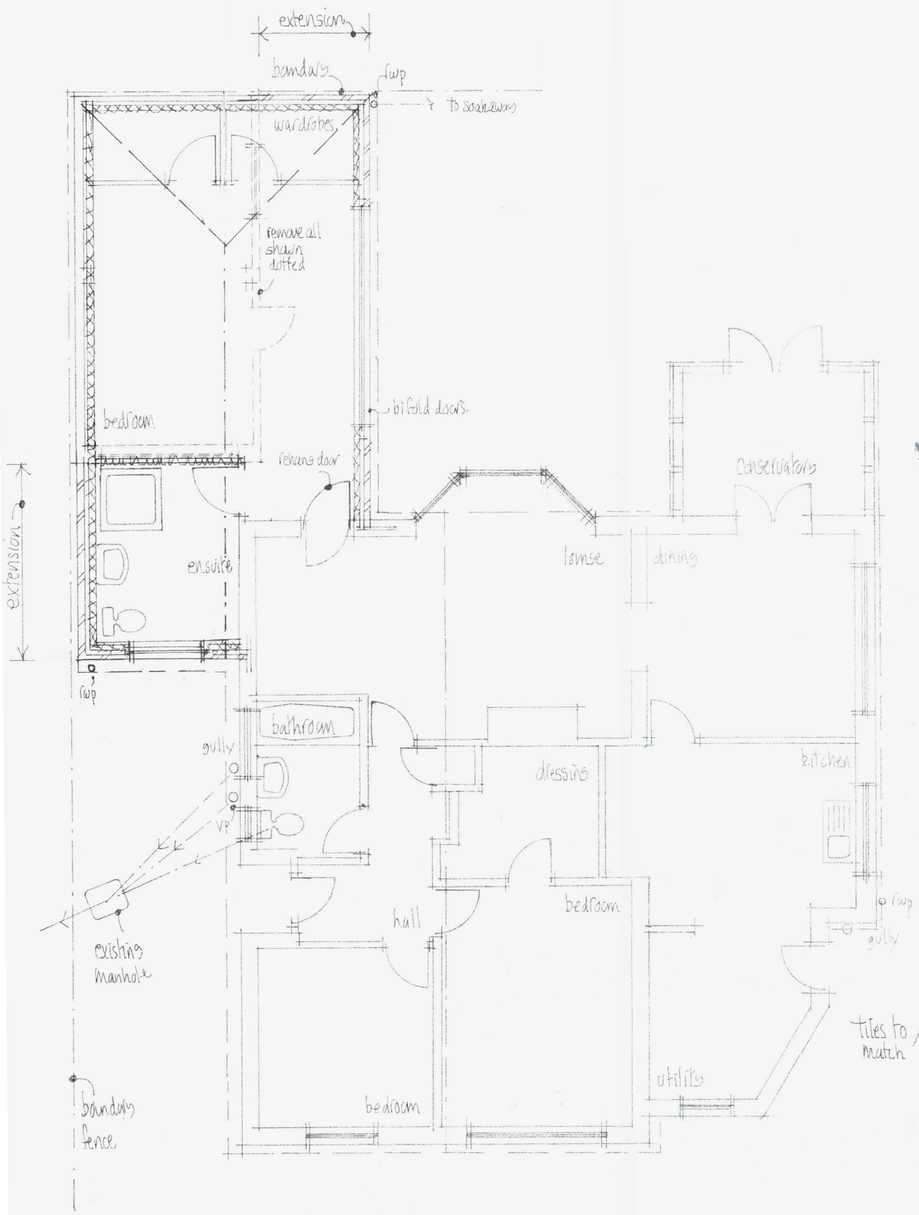


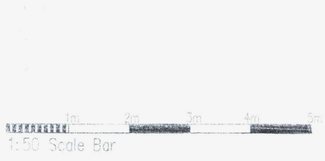

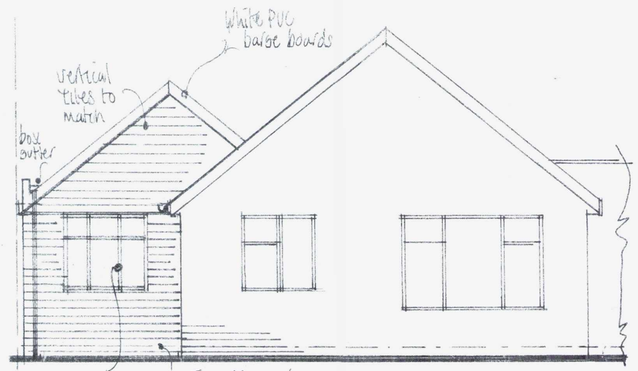

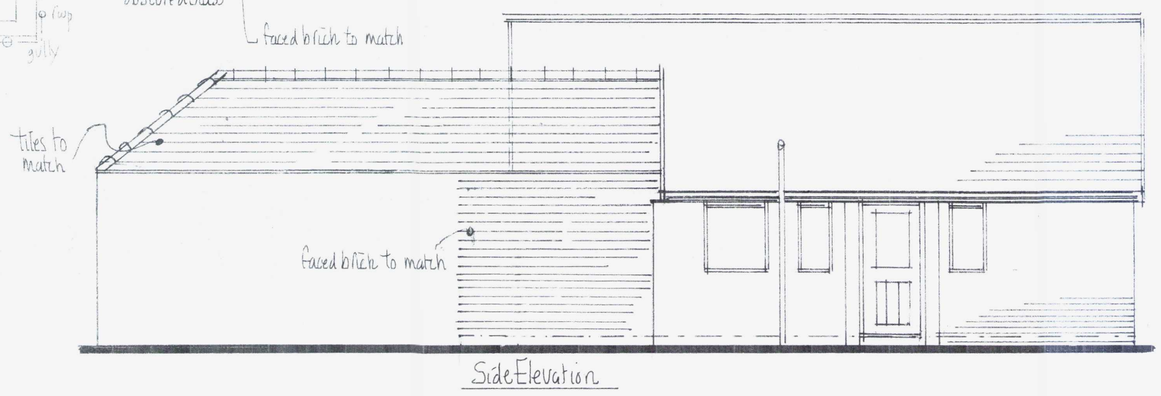

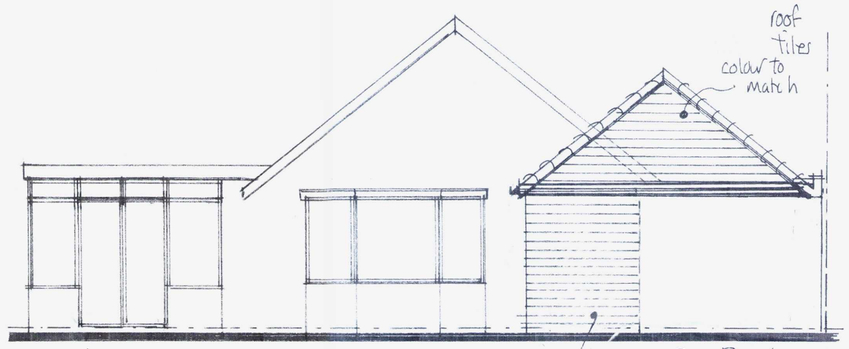

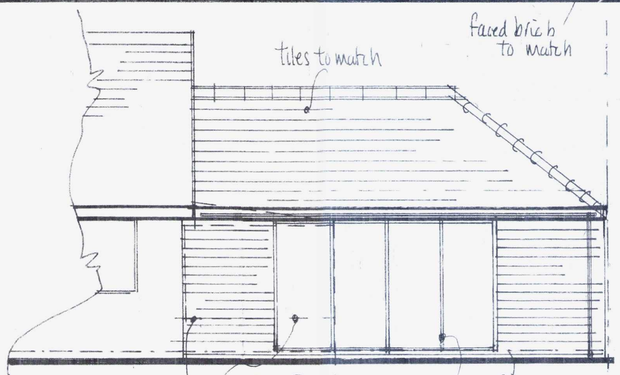

Revision (A) March 15
Hip end introduced.

NOTES:
All dimensions must be checked on site and not scaled from this drawing.

Mel Humphrey
MRICS MBEng

39 Northease Drive
Hove East Sussex BN3 8PQ

RICS
Mobile: 07701 055182
Email: mel_humphrey_uk@yahoo.co.uk

Drawing Title
Proposed Details @
8 Langdale Close
Sompting

Scale: 1:50

Date: Dec 14 | Drawn by: MJH

A1 sized drawing

Drg No: | Rev: