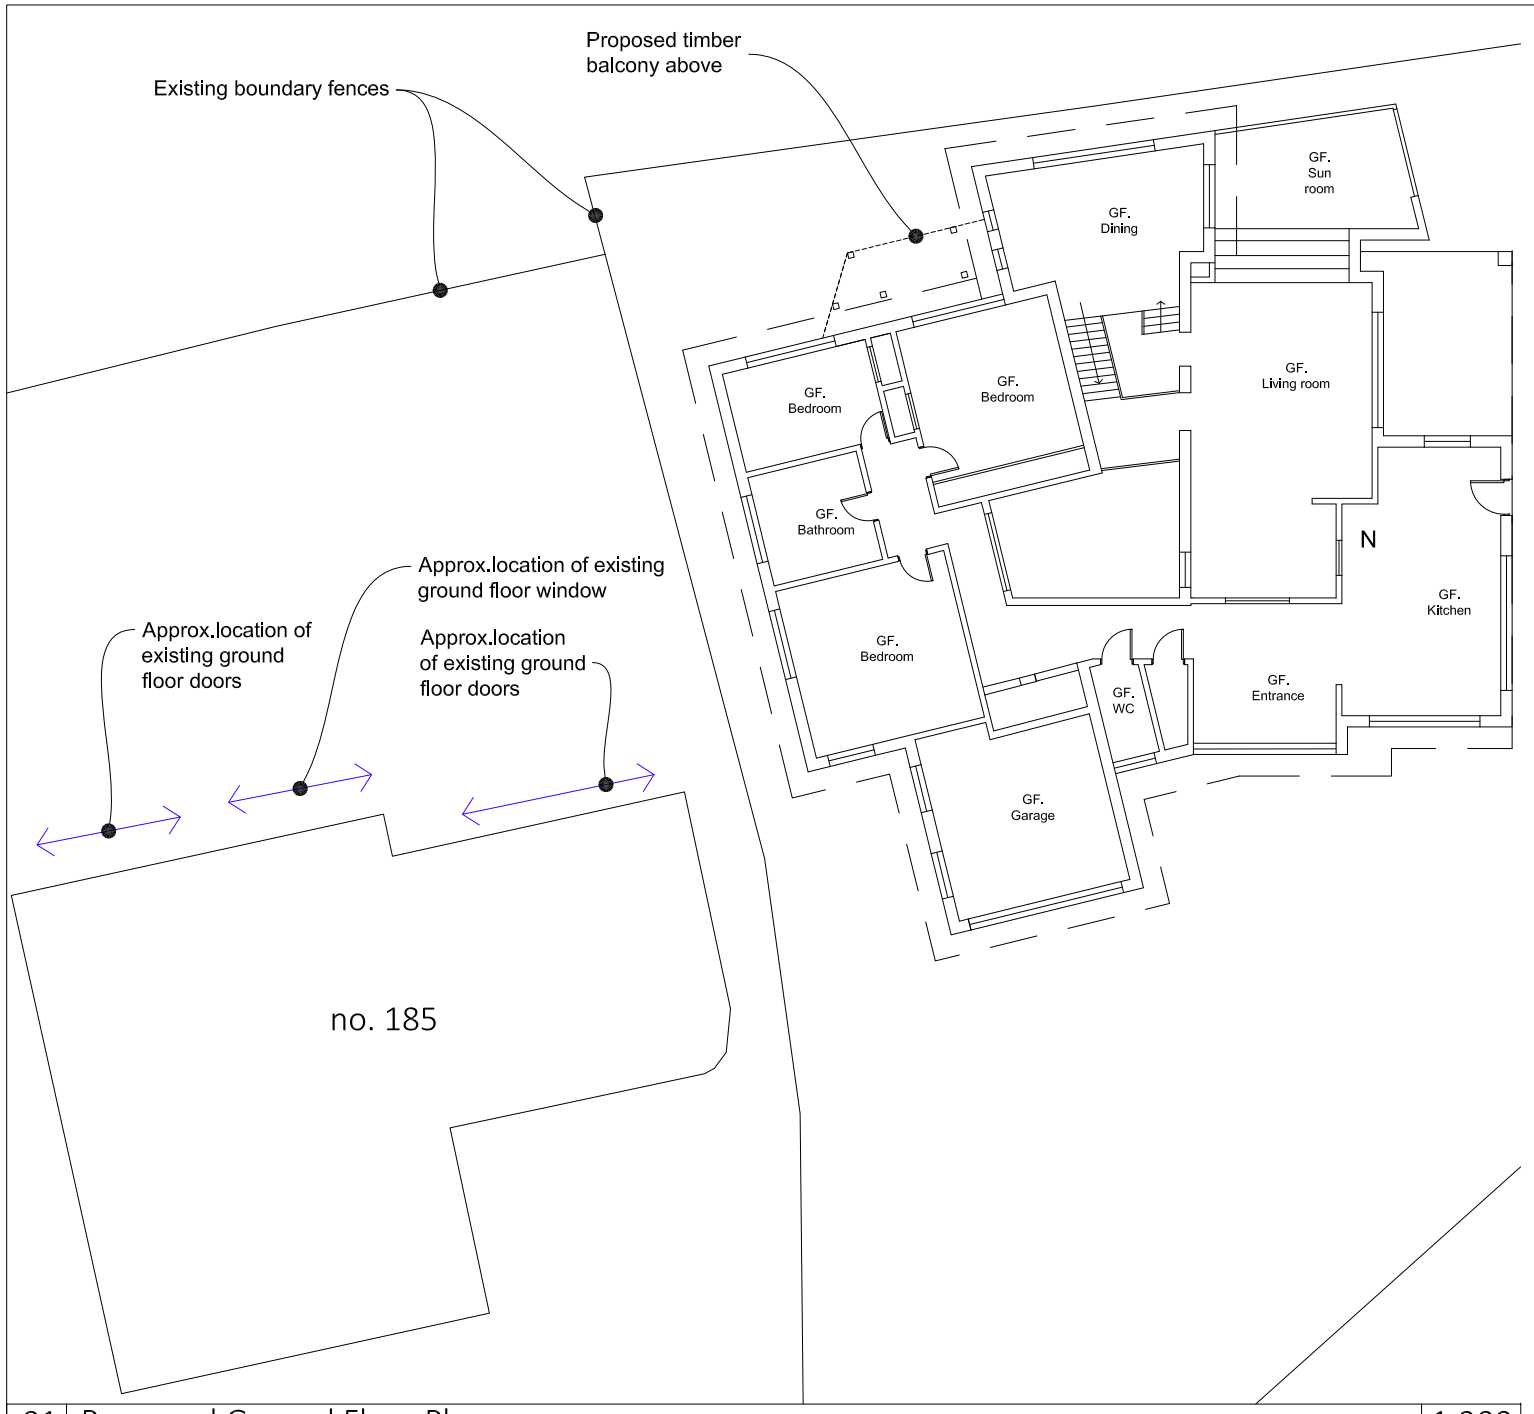

01 Proposed Ground Floor Plan 1:200

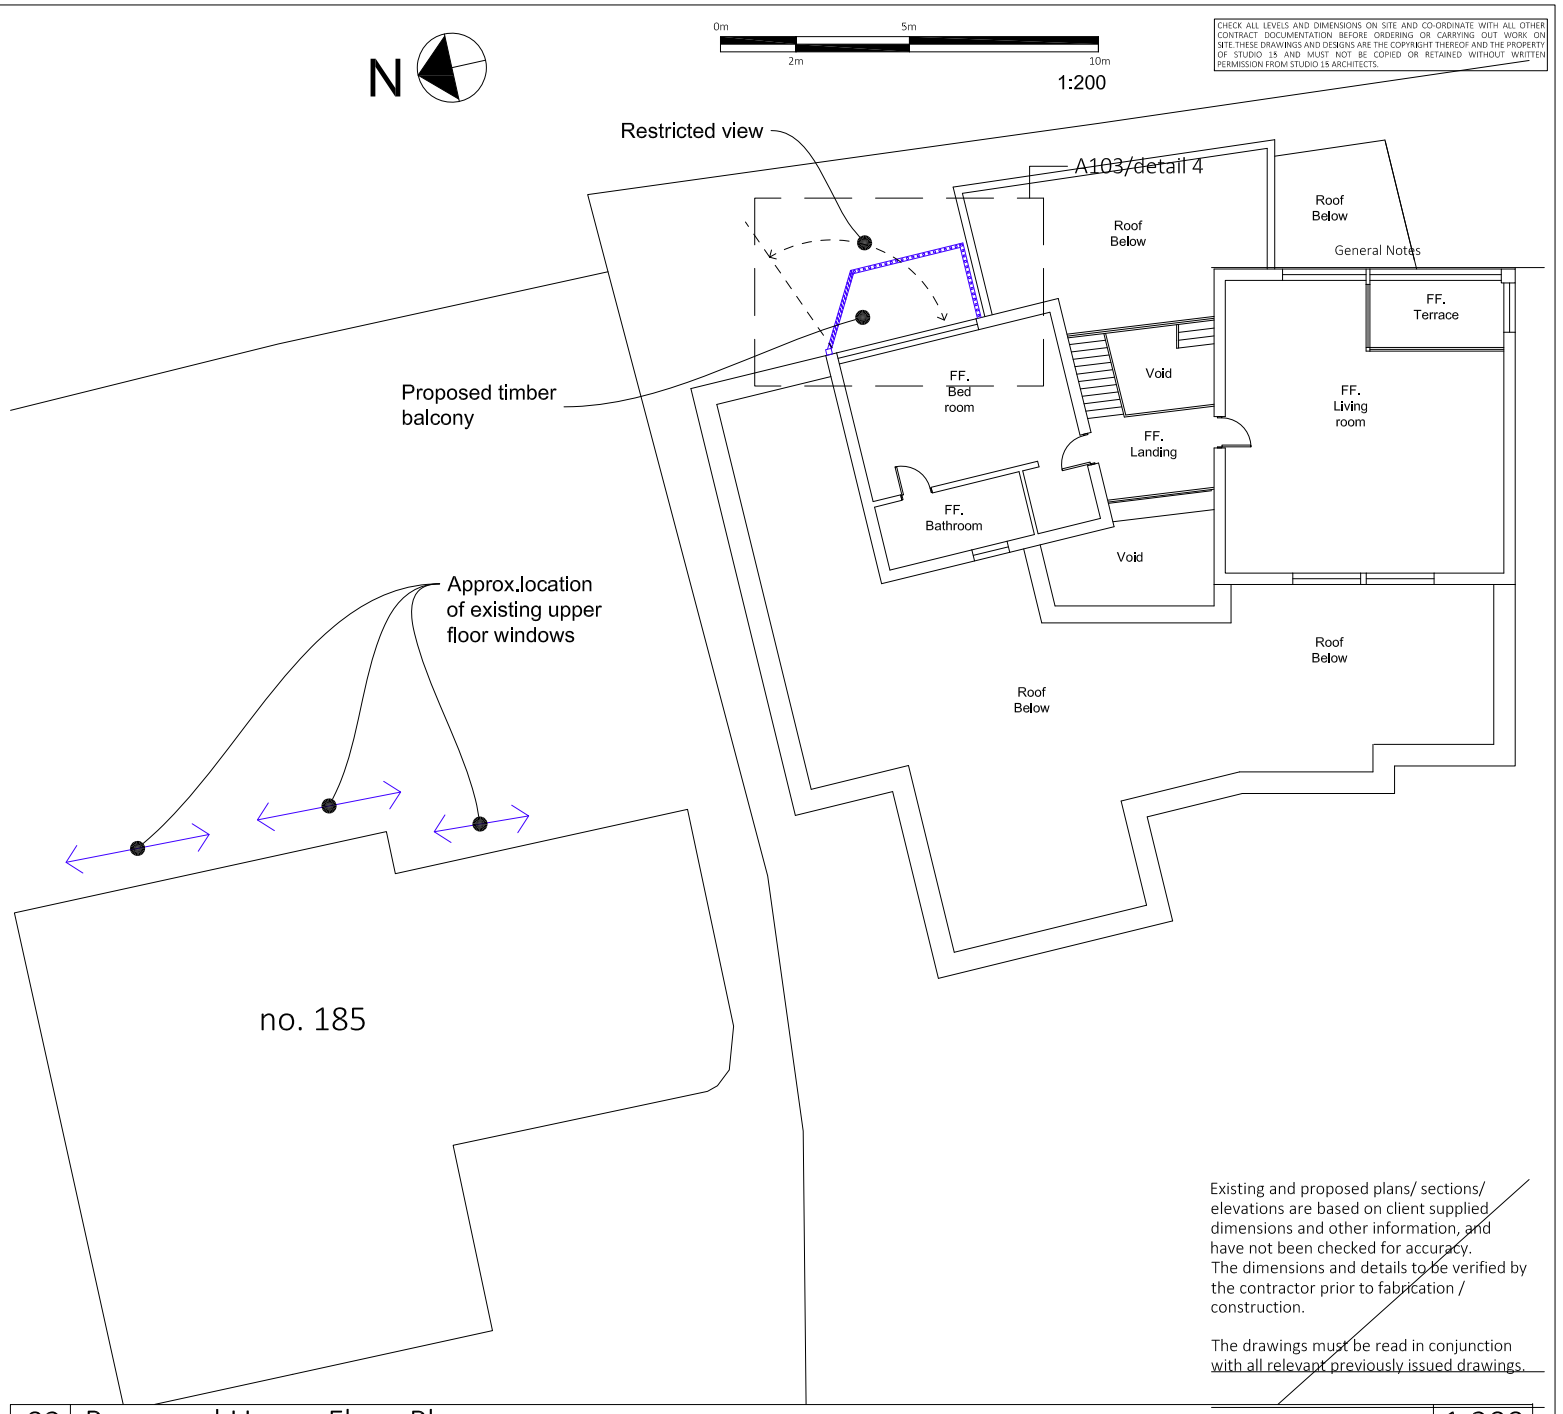

02 Proposed Upper Floor Plan 1:200



1.89m high, tanalised 125mmx 25mm timber slatted balustrade at 75mm centres. A permanent structure provides a screen/ visual barrier between window/doors of habitable rooms on ground and first floor of neighbouring property and outdoor area of no. 185.

03 Detail 1 - Proposed timber slatted balustrade nts

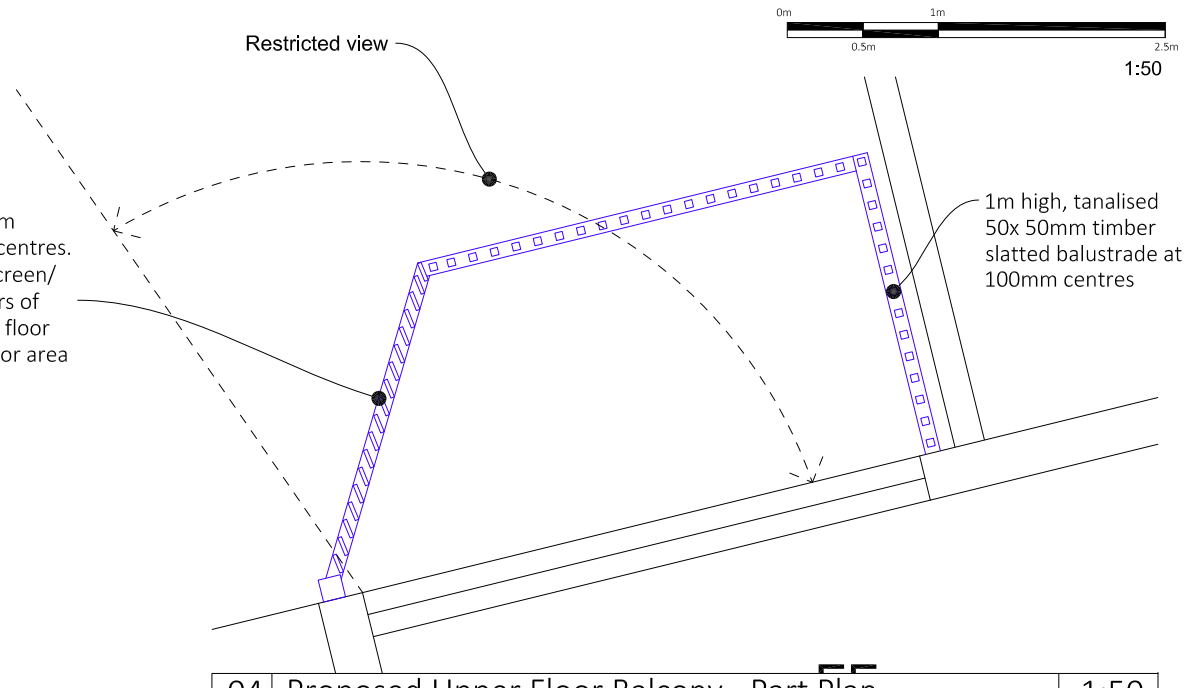

04 Proposed Upper Floor Balcony - Part Plan 1:50

Existing and proposed plans/ sections/ elevations are based on client supplied dimensions and other information, and have not been checked for accuracy. The dimensions and details to be verified by the contractor prior to fabrication / construction.

The drawings must be read in conjunction with all relevant previously issued drawings.

No.	Revision/Issue	Date

studio15 architects
22 Beehive Lane Ferring West Sussex BN12 5NN
T: 01903 333998
mail@studio15architects.co.uk
www.studio15architects.co.uk

Client Name and Address
Mr & Mrs. Cook
160, Fort Road
Shoreham-by-Sea BN43 5HL

Proposed Balcony Extension

Project	Sheet
ARCH2021-MaCR	A103
Date: 18.08.2021	
Scale: As stated	

PLANNING ISSUE