
2 Warnham Mews

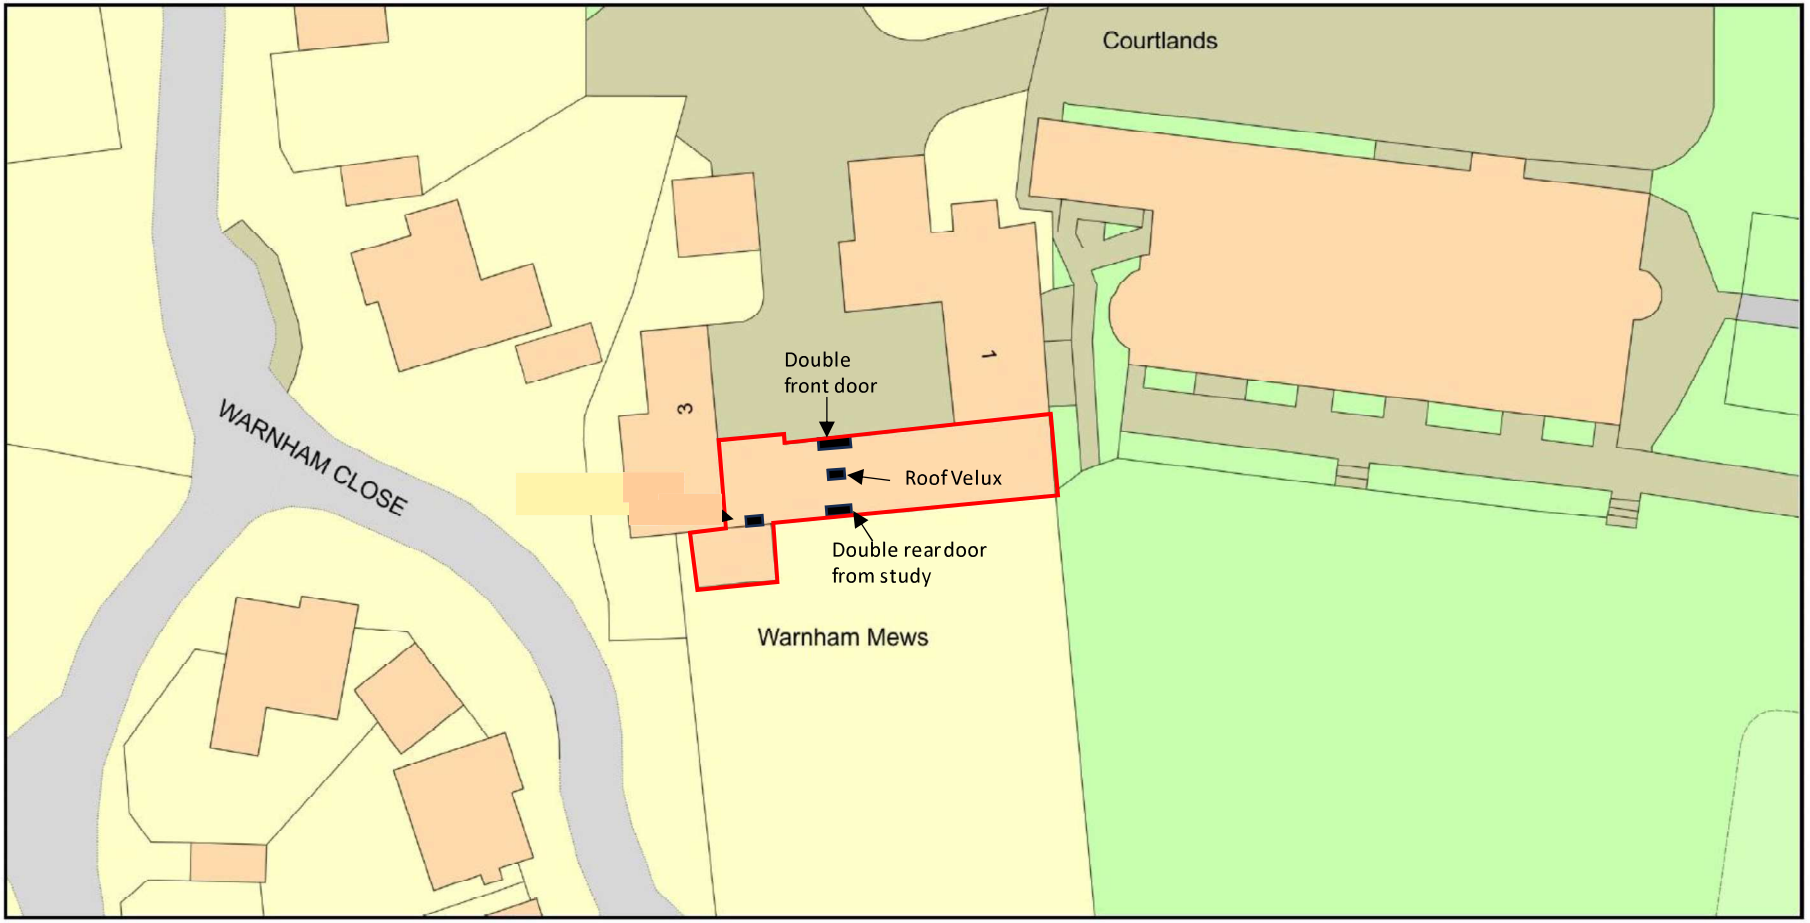

ReQuestaPlan

Plan Produced for: William Dean

Date Produced: 12 Oct 2023

Plan Reference Number: TQRQM23285202744444

Scale: 1:500 @ A4

© Crown copyright and database rights 2023 OS 100042766