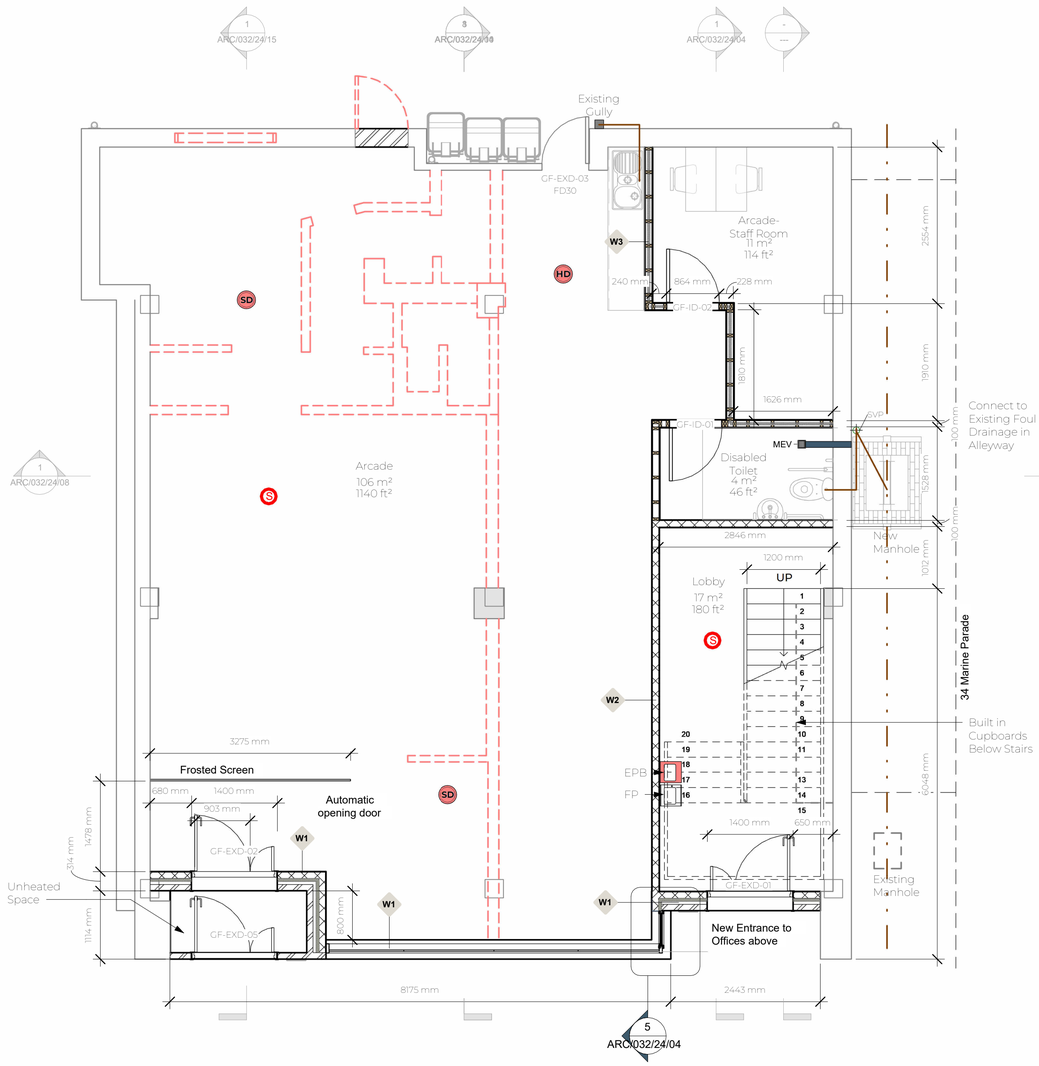

Ground Floor

1 : 50

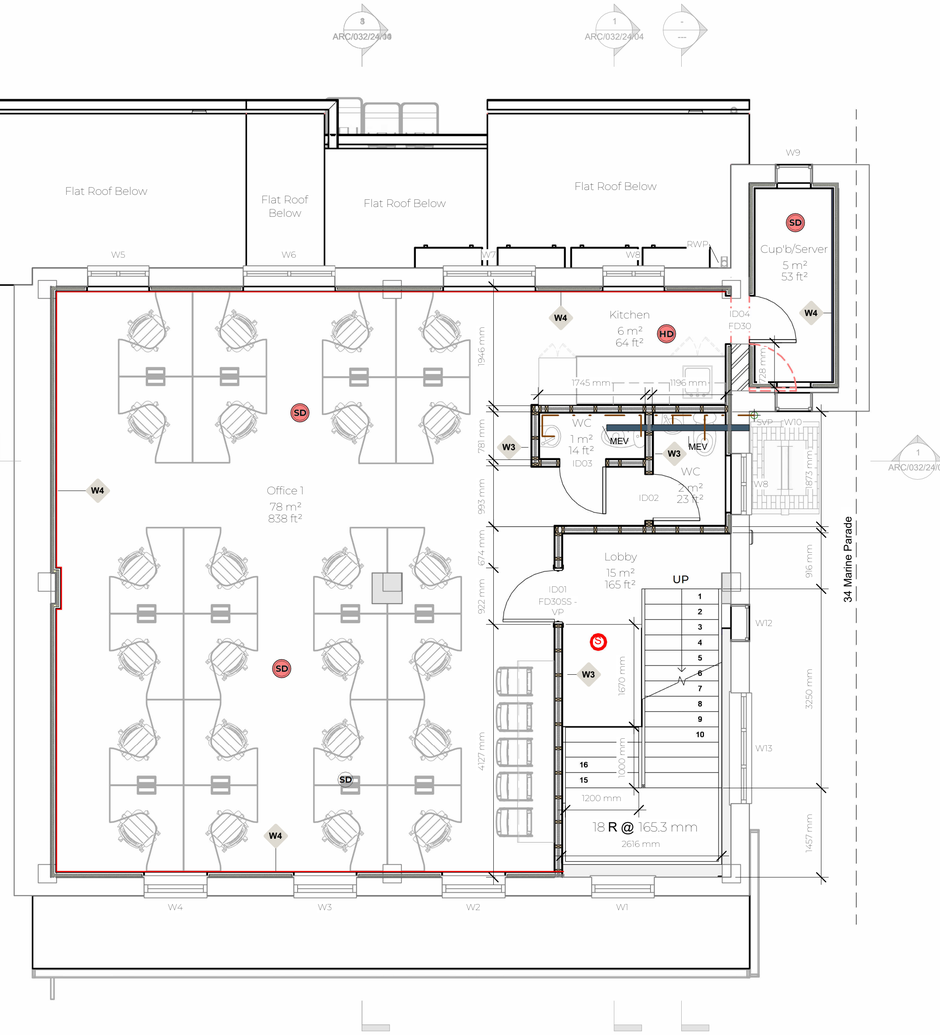

First Floor

1 : 50

LEGEND

W1	- Brick (to Match the Existing) - 50mm Clear Cavity - 50mm PIR Insulation - 100mm Blockwork -12mm Plasterboard on Dot & Dabs	Existing Walls
W2	- 12.5mm Plasterboard - 100mm Masonry Blockwork - 12.5mm Plasterboard	Demolish Wall
W3	- 12.5mm Plasterboard - 100mm Timber Stud Partitions - 12.5mm Plasterboard	SD HD CO — Smoke and Heat Carbon Monoxide Detector
W4	- 12.5mm Soundbloc Board - 25x38mm Timber Batterns - Vapour Control Layer - 50mm PIR Insulation Between Studs - Existing Wall	S — Fire Alarm Sounder
		WD01 — Window Tag
		EXD01 — Door Tag

	Ceiling or Wall Mounted Extraction. Toilets to be 15lps with 15min Overrun
	Rainwater Pipe
	Underground Rainwater Pipe
	Vapour Control Layer
SS	Self Closer & Smoke & Intumisent Seals
VP	Vision Panel
	Skirt Trunking
Provide	- 10No double Sockets - 5No Ethernat Sockets (CAT6)

0m 1m 2m 3m 4m 5m

VISUAL SCALE 1:50 @ A1

North

Notes:

1. THE COPYRIGHT OF THIS DRAWING IS VESTED IN ARCHEVOLVE AND IT MAY NOT BE REPRODUCED IN WHOLE OR PART OR USED FOR THE MANUFACTURE OF ANY ARTICLE WITHOUT THE EXPRESS PERMISSION OF THE COPYRIGHT HOLDERS.

2. WORK TO FIGURED DIMENSIONS ONLY.

3. THIS DRAWING IS TO BE READ IN CONJUNCTION WITH ALL RELEVANT ARCHITECT'S, SERVICE ENGINEER'S AND ARCHEVOLVE AND SPECIFICATIONS.

GIA	
Name	Area
First Floor	113 m²
Ground Floor	140 m²
Second Floor	113 m²
Grand total: 3	365 m²

Rev_ A	Updated the drianage layotu		01/05/24
Revision Number	Revision Description	Issued by	Revision Date

DATE: 22/03/24

STATUS: PLANNING ISSUE

SHEET SIZE: A1

SCALE: 1 : 50

DRAWN: AP

CHECKED:

CLIENT:
Connaught Leisure
2-3 Bath Place
Worthing
BN

SITE ADDRESS:

REVISION: Rev_ A

DRAWING NO: ARC/032/24/01

PROJECT NO: BATHPL

DRAWING: Refurb of Block

TITLE: Proposed GF & FF Floor Plans

ARCHEVOLVE
2-3 Bath Place
Worthing, BN11 3BA
// design @archevolve.co.uk
// www. archevolve.co.uk
// 07830 325566
CIAT CHARTERED PRACTICE