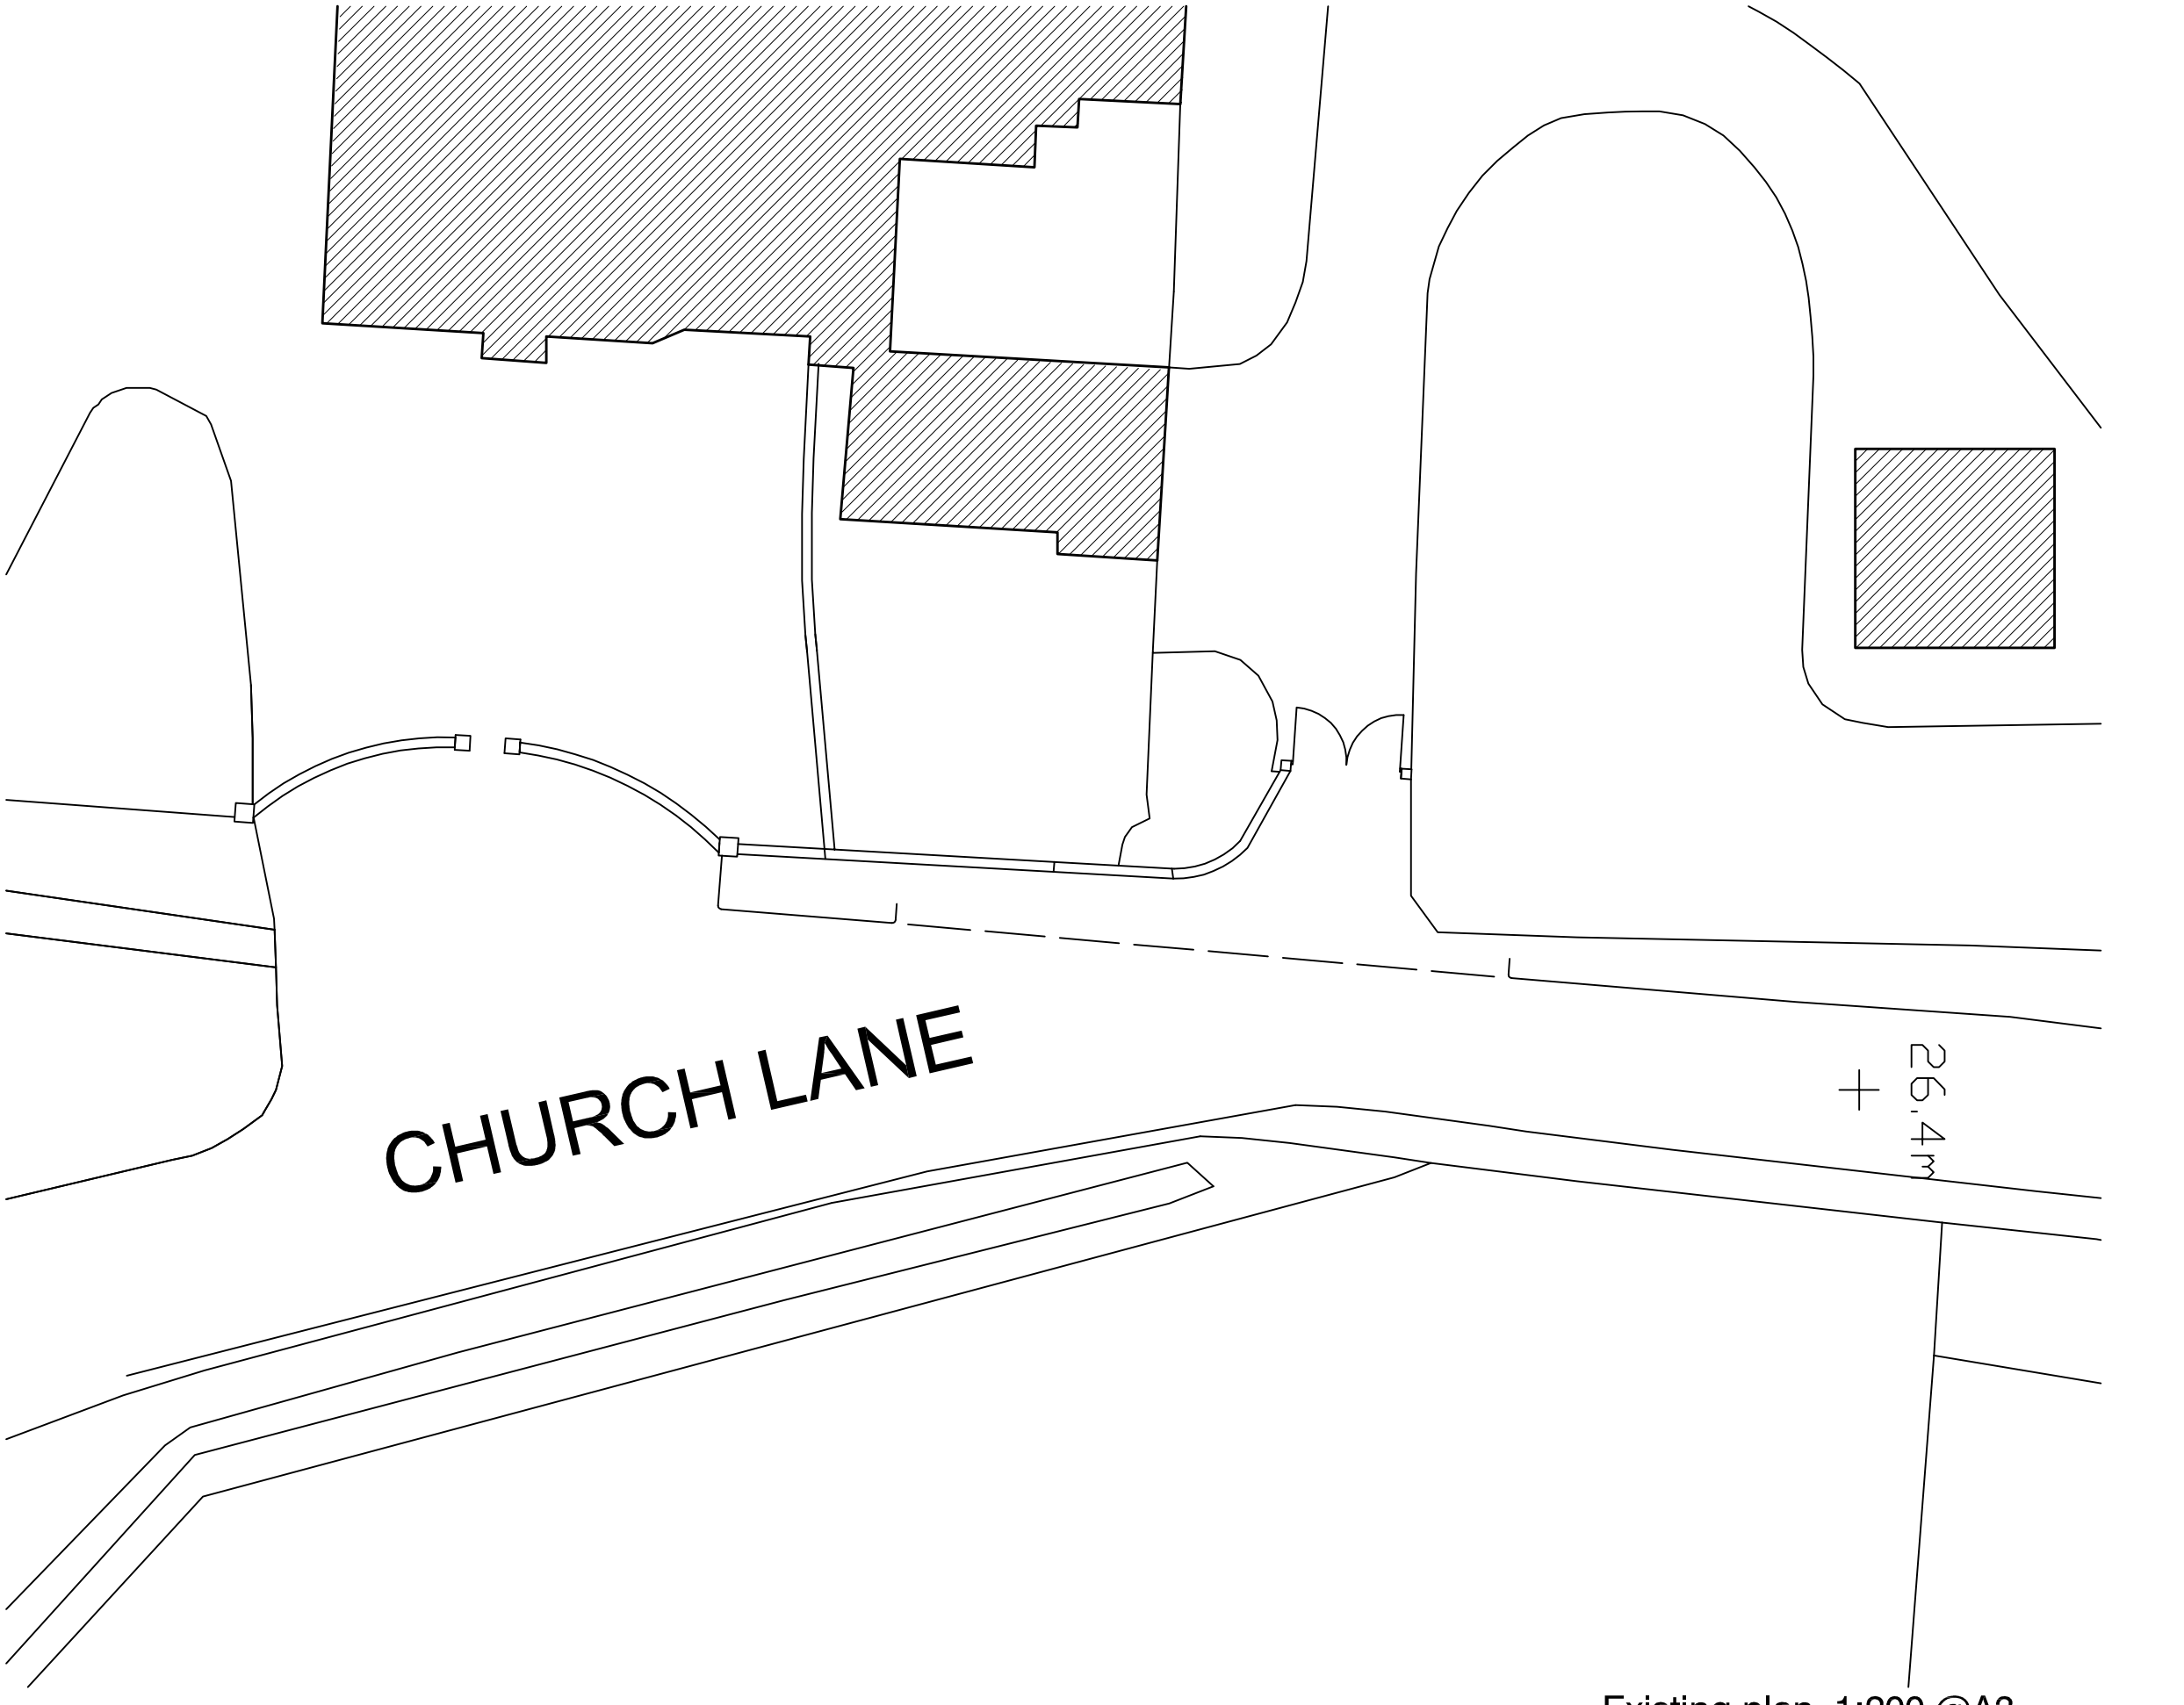


Existing plan 1:200 @A3

0 2 4 6 10 20m

Scale 1:200

rev.	date

No dimensions to be scaled from this drawing. All dimensions to be checked on site. This drawing is copyright and should not be reproduced without the permission of the Architects.

client
Mr and Mrs Scourfield

project
Proposed Access
Sompting Peverel, Sompting

drawing
Existing Site Plan

scale 1:200@A3 date Nov 10

19a Wilbury Avenue
Hove, East Sussex
BN3 6HS

tel: 01273 203230
fax: 01273 321687
email:info@taarchitects.co.uk

Turner Associates
Architects and Planning Consultants

TA 560 /02 rev.