

Do NOT scale from this drawing. Use figured dimensions only. It is the contractor's responsibility to: check ALL dimensions ON SITE, report any discrepancies to the Architect, ensure full compliance with Current Building Regulations. This drawing must be read in conjunction with all other relevant project drawings and documentation. This drawing is the copyright of Farmiloe Architects Ltd and may not be reproduced in any way without written authority.

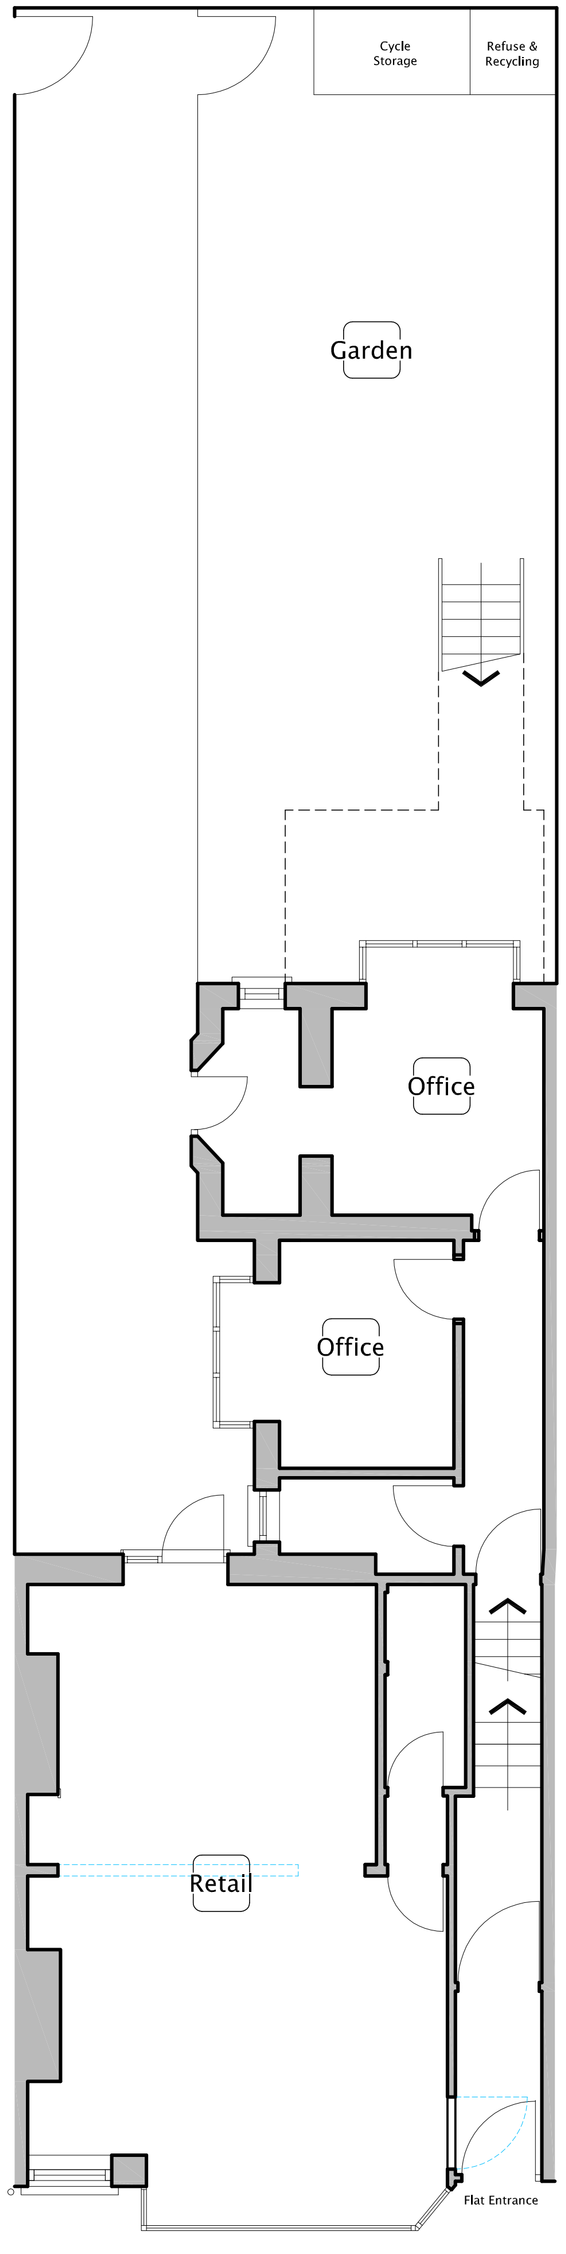

01 Ground Floor Plan
Scale 1:50 @ A1
Scale 1:100 @ A3


Scale
0 .25 .5 1 2 5
m

The proposed property complies with Adur District Council Development Control Standard No. 4 Flat Conversions

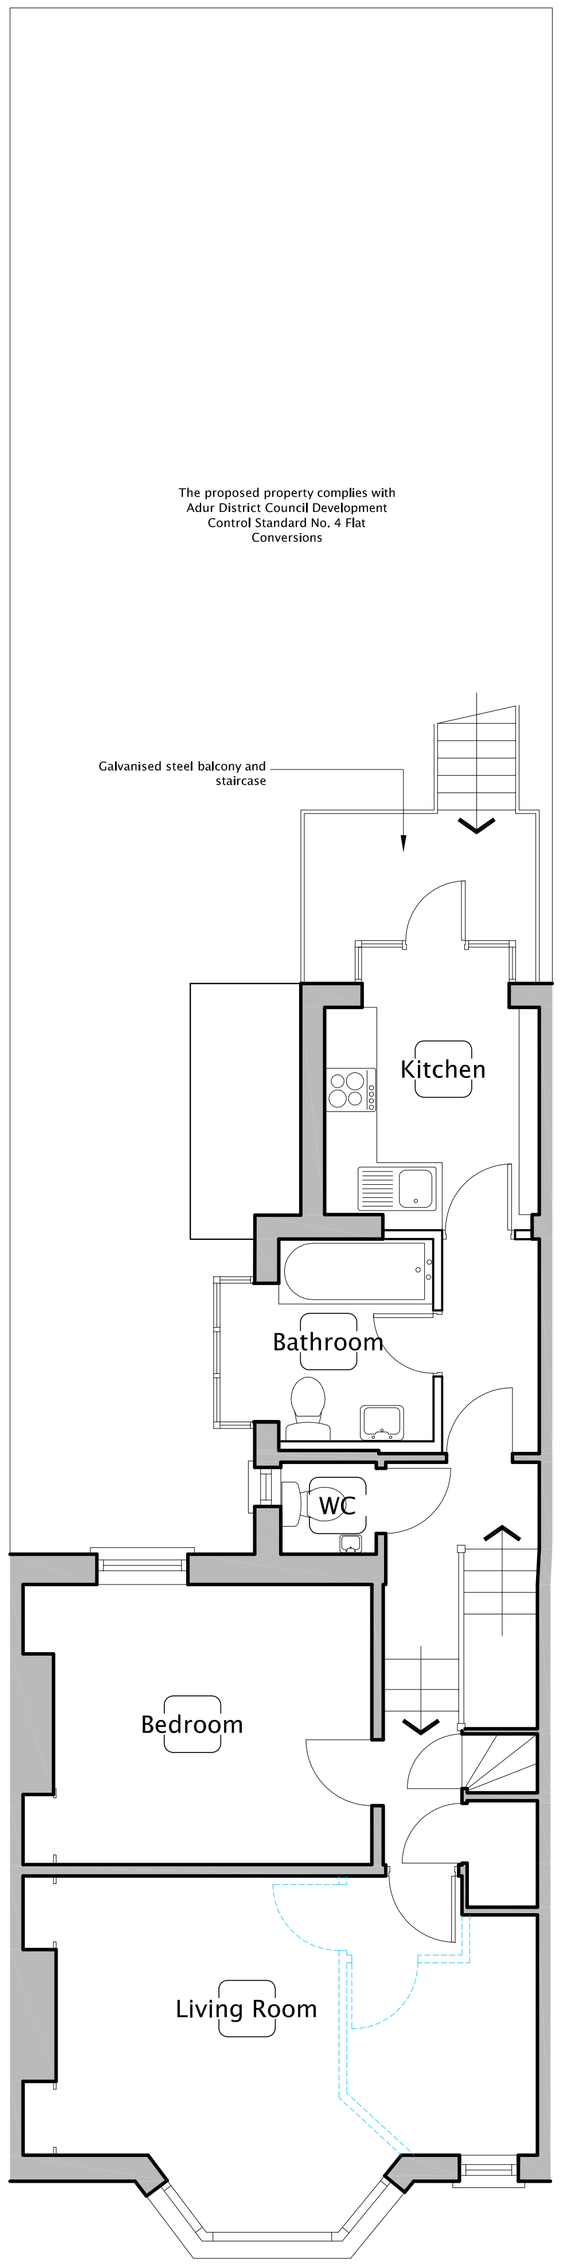

02 First Floor Plan
Scale 1:50 @ A1
Scale 1:100 @ A3

Scale
0 .25 .5 1 2 5
m

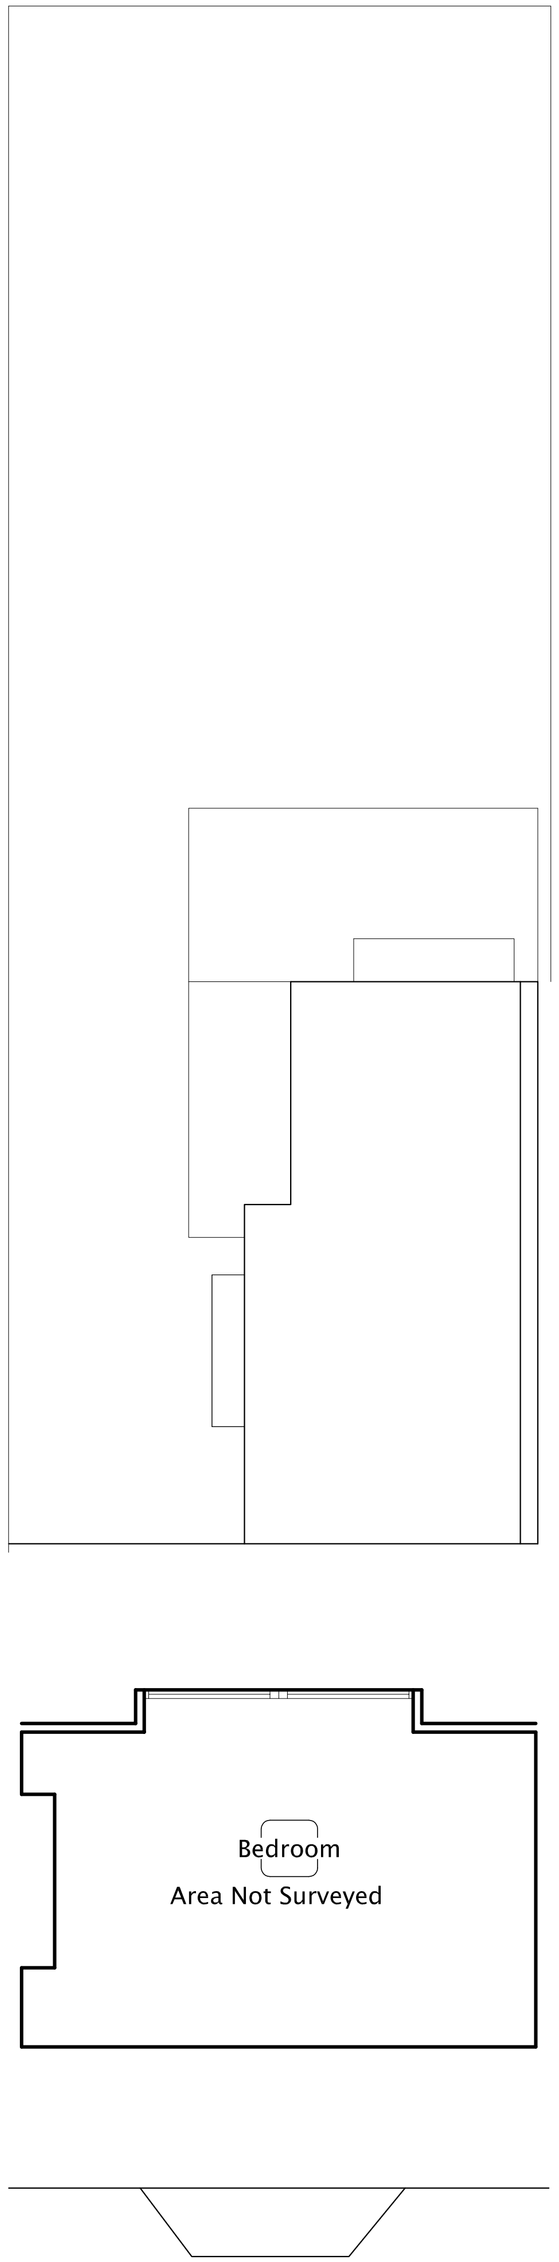

03 Second Floor Plan
Scale 1:50 @ A1
Scale 1:100 @ A3

Scale
0 .25 .5 1 2 5
m



04 Front Elevation
Scale 1:100 @ A1
Scale 1:200 @ A3

Scale
0 0.5 1 2 5 10
m




05 Rear Elevation
Scale 1:100 @ A1
Scale 1:200 @ A3

Scale
0 0.5 1 2 5 10
m



06 Side Elevation
Scale 1:100 @ A1
Scale 1:200 @ A3

Scale
0 0.5 1 2 5 10
m

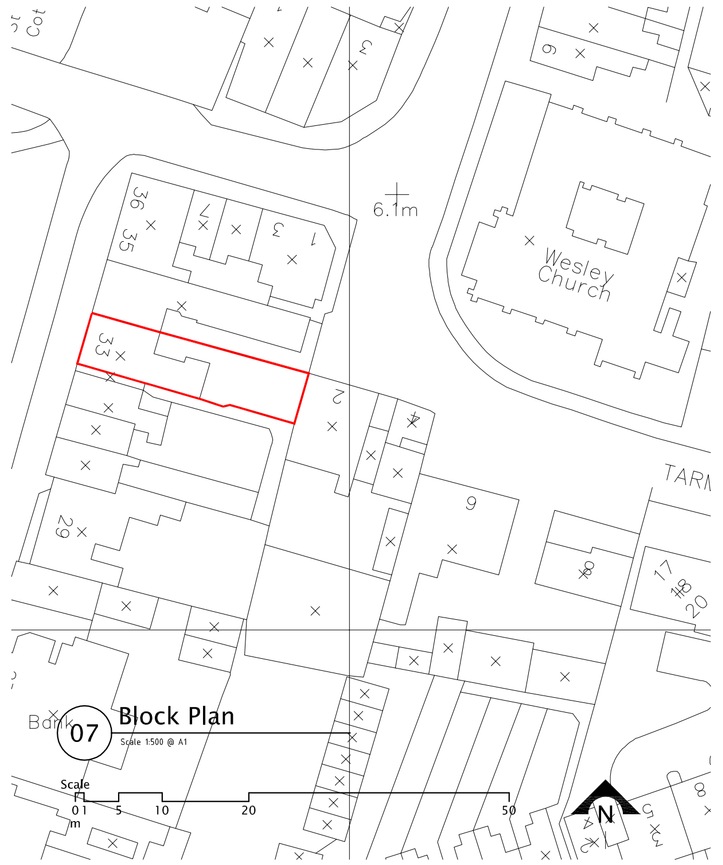

07 Block Plan
Scale 1:500 @ A1

Scale
FL
0 1 5 10 20 50
m

B 25.01.11 bm Elevation / GF Plan amended
A 31.08.10 bm Block plan added

rev	date	by	note

client
Richard Ogden

project name
33 East Street, Shoreham

drawing title
Proposed Plans & Elevations

project stage
Planning

project no. / drawing no. / revision
21006 / 301 / B

scale(s)	first issue date	drawn	check
1:50 / 1:100	19.08.10	bm	bm

farmiloe architects
102 trafalgar street brighton bn1 4er
t: 01273 688 992 e: office@farmiloe.com
f: 01273 695 035 www.farmiloe.com