Site Plan - 1:500


5 0 5 10 15 20 25

SCALE 500 m
1:

Site Plan - 1:1250

10 0 10 20 30 40 50

SCALE 1250 m
1:

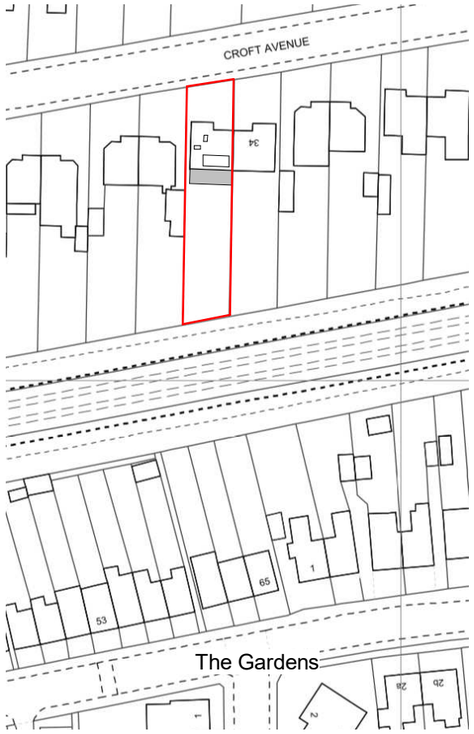


North

Velux rooflights

Rear Dormer

Rear extension

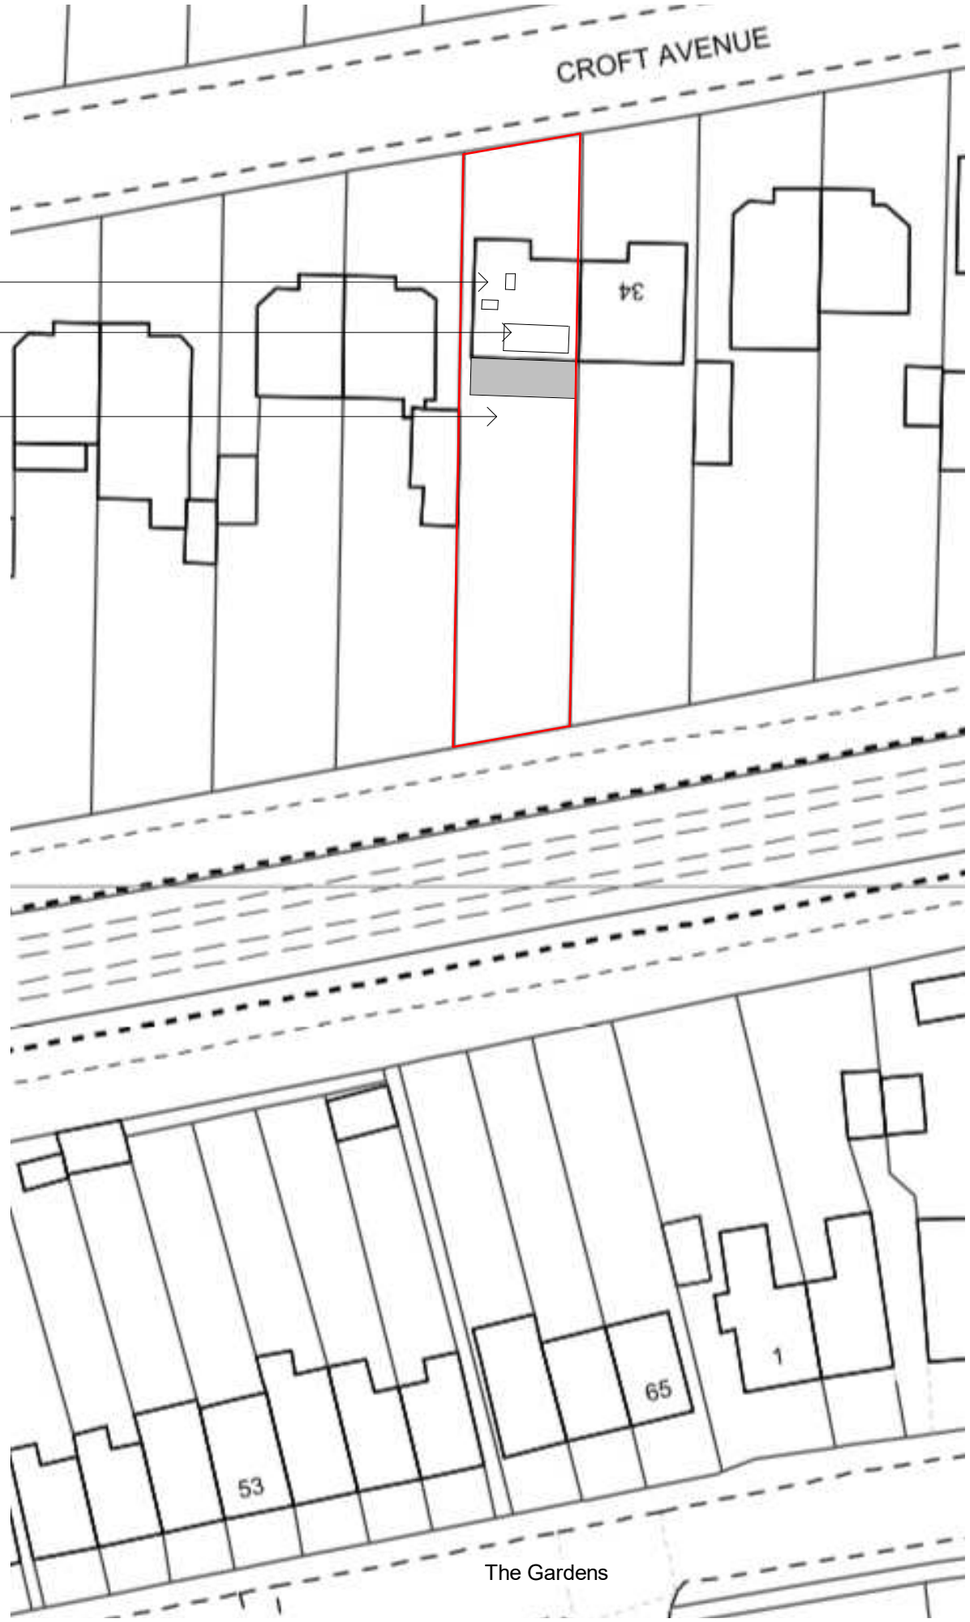

Revisions

Drawing Number	2021/45	Sheet	1 of 1
Size	A3	Scale	1:500, 1:1250

Project

Site Plan
February 2021

Job Title

32 Croft Avenue
Southwick
West Sussex
BN42 4AA

Do Not scale from this drawing except for planning as photocopies will be subject to distortion
Drawings to be read in conjunction with all other Designers and structural engineers contract drawings and specifications: Any discrepancies must be brought to the attention of the Designer immediatialy
The contractor must verify all dimensions by site measurement before ordering materials or manufacturing components
Substitute materials and products to those named will be acceptable if proven to be of equal or higher performance and not in conflict with other elements

M.J.Humphrey
Ltd

RICS cabe chartered association of building engineers

Mel Humphrey MRICS, MBEng
39 Northease Drive
Hove
East Sussex
BN3 8PQ

Mel@mjhumphrey.co.uk
07701055182

Adam Humphrey
230 Dominion Road
Worthing
West Sussex
BN14 8JL

Adam@mjhumphrey.co.uk
07812419142