

CHECK ALL LEVELS AND DIMENSIONS ON SITE AND CO-ORDINATE WITH ALL OTHER CONTRACT DOCUMENTATION BEFORE ORDERING OR CARRYING OUT WORK ON SITE.THESE DRAWINGS AND DESIGNS ARE THE COPYRIGHT THEREOF AND THE PROPERTY OF STUDIO 15 AND MUST NOT BE COPIED OR RETAINED WITHOUT WRITTEN PERMISSION FROM STUDIO 15 ARCHITECTS.


General Notes

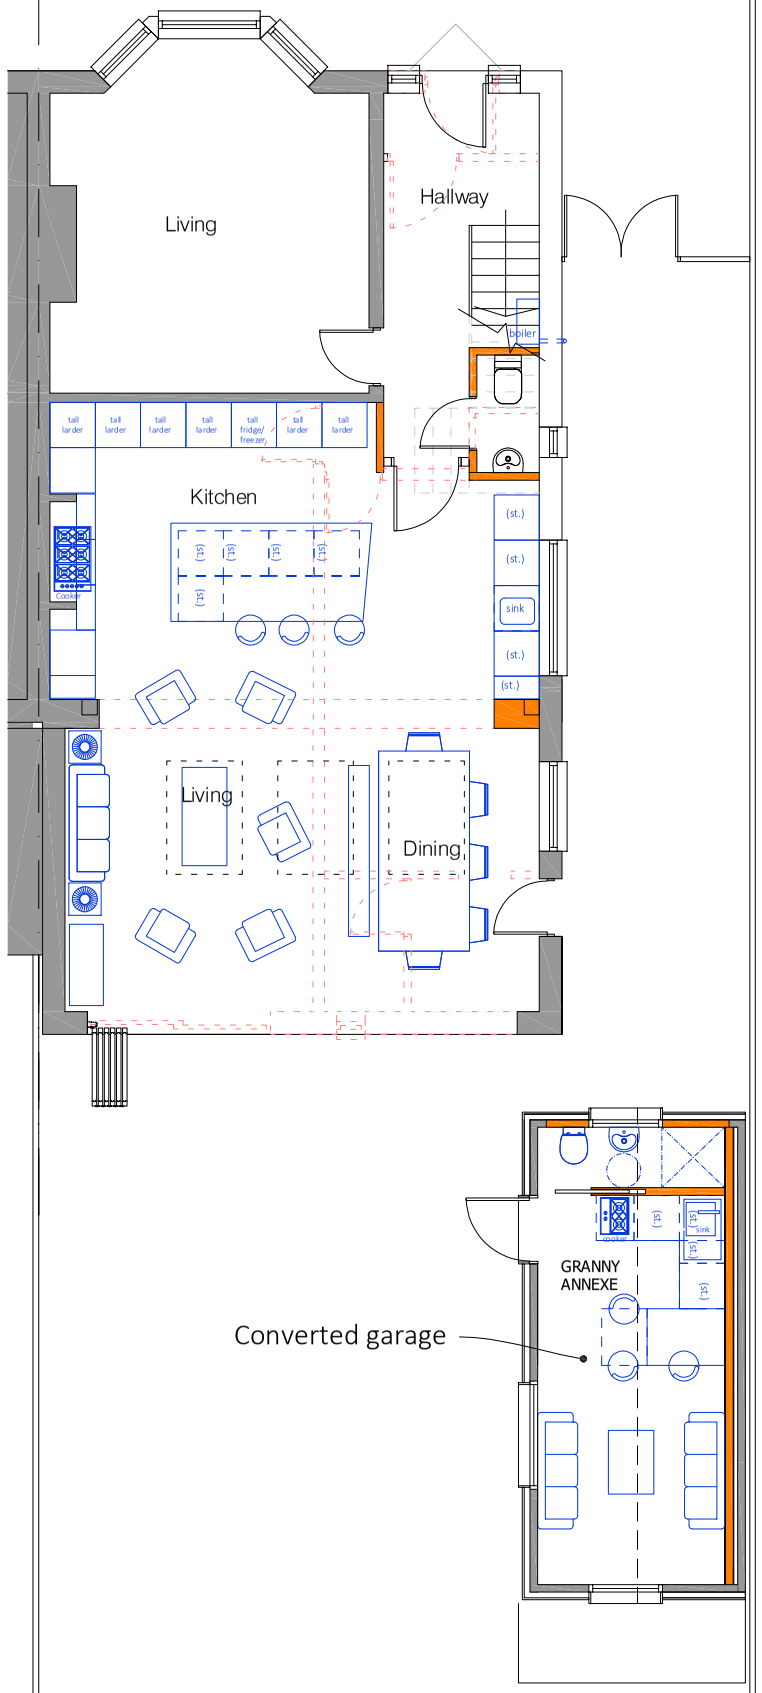


1 Proposed Ground Floor Plan 1:100

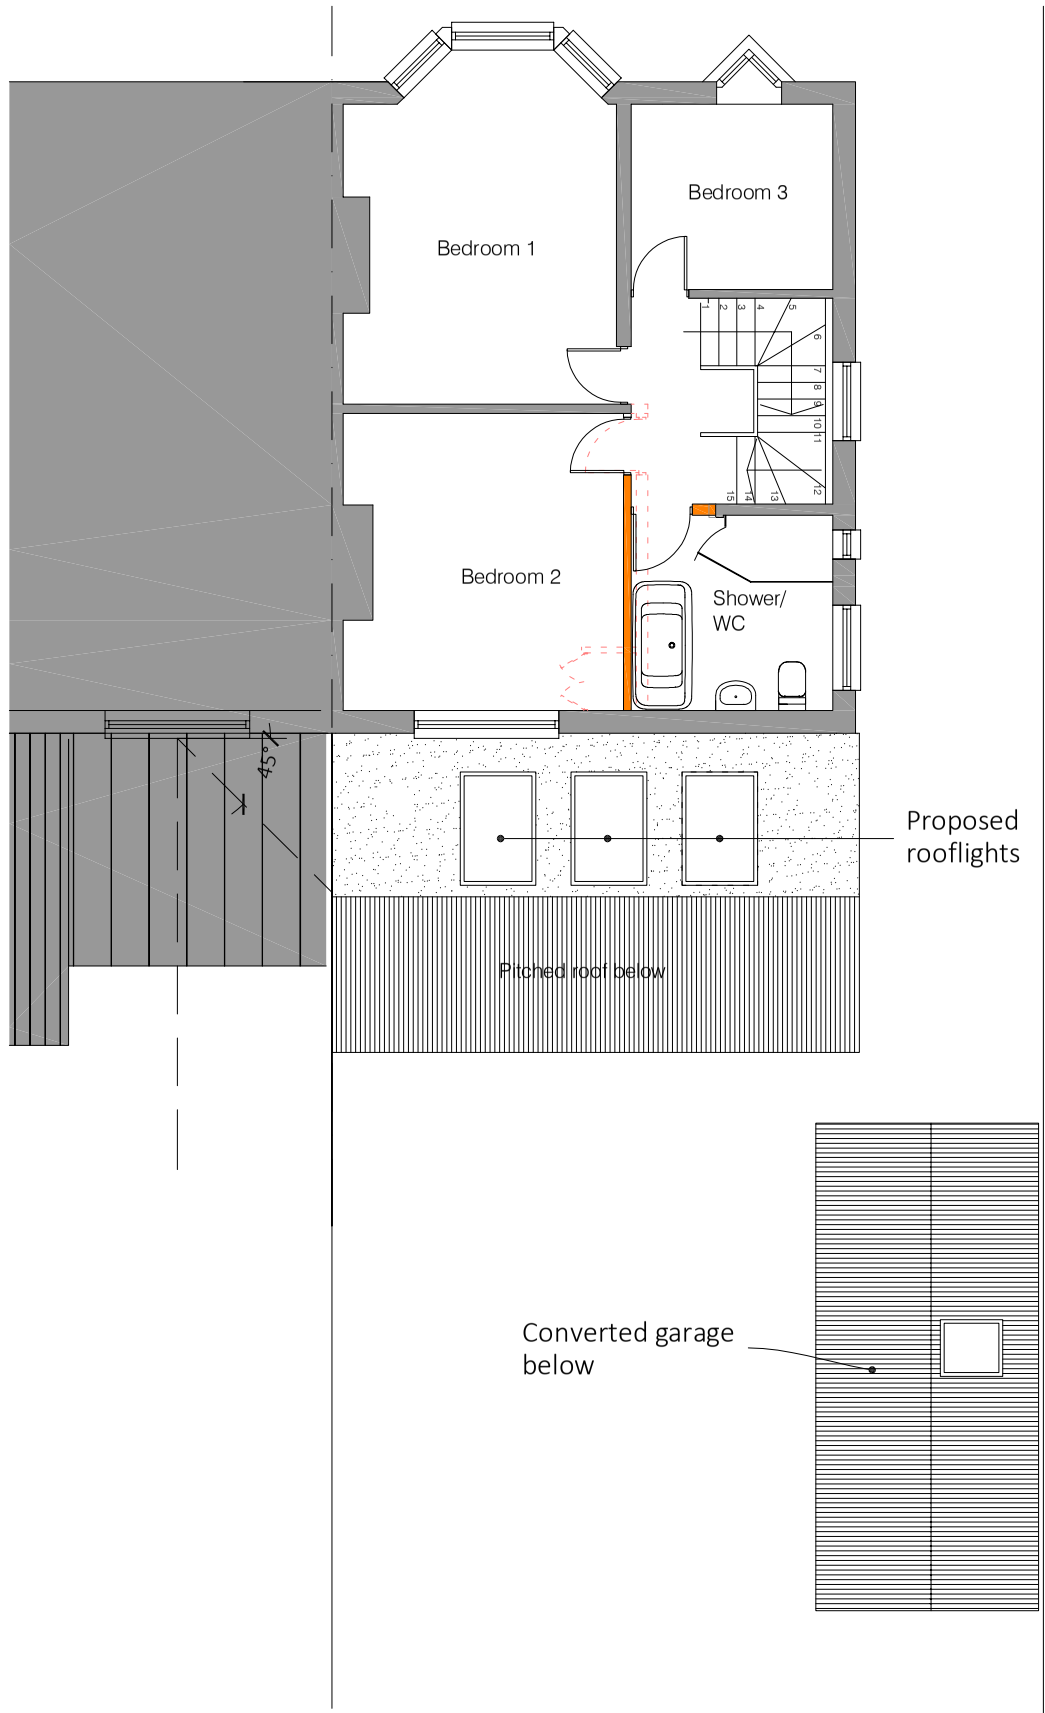


2 Proposed Upper Floor Plan 1:100

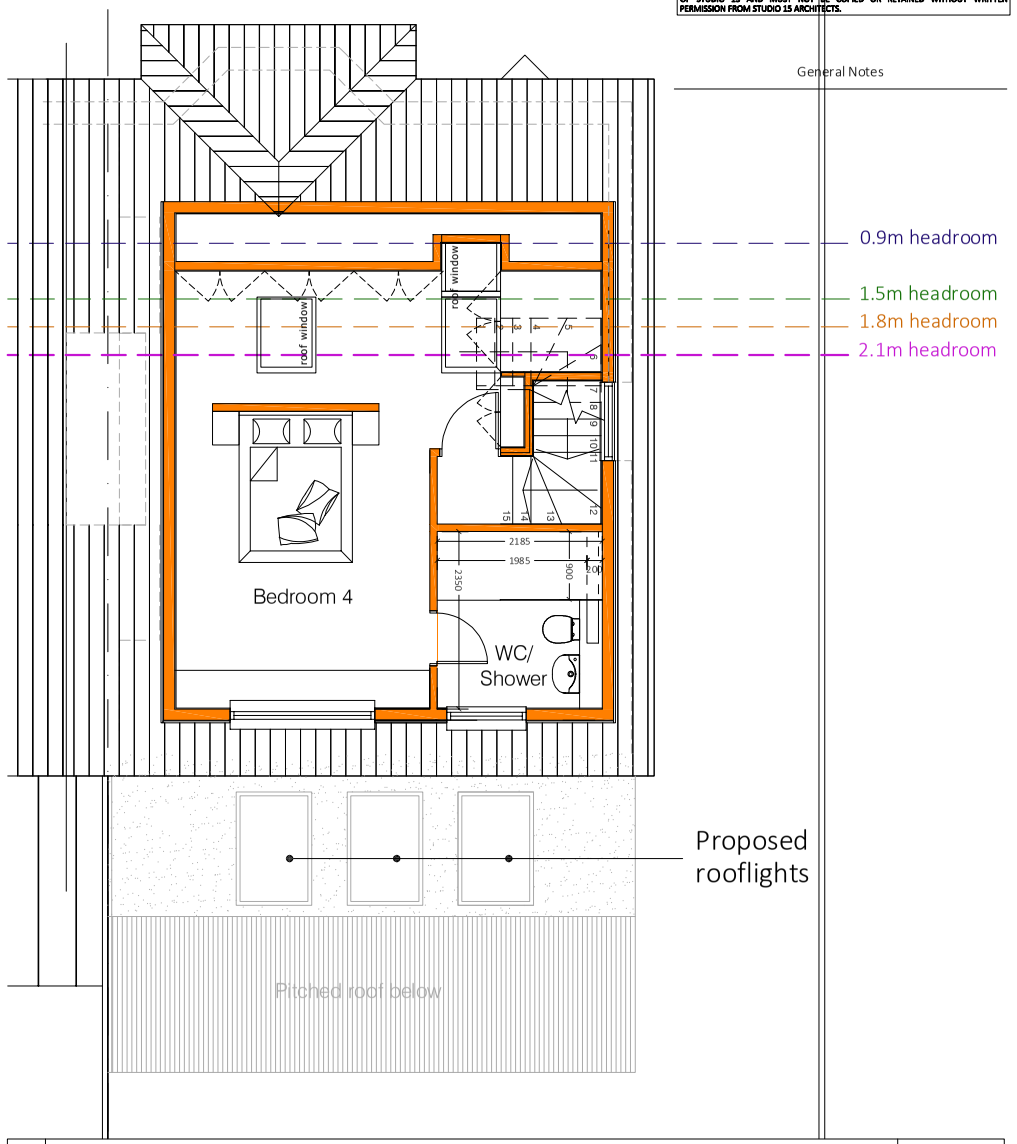

3 Proposed Loft Plan 1:100

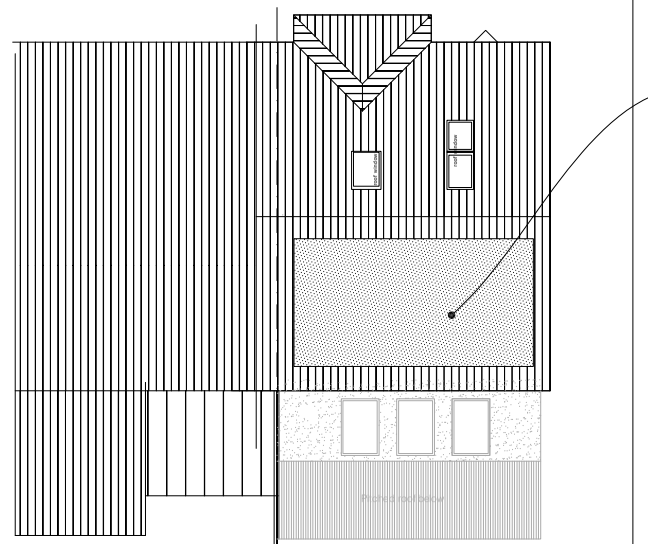

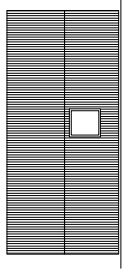

3 Proposed Roof Plan 1:100

Key

- Existing walls to be retained
- Proposed walls
- Built fabric to be removed

0 1 2 5
1:100 Metres

No.	Revision/Issue	Date
C	Layout and details revised to reflect planners comments.	29.11.2023
B	Layout and details revised to reflect planners comments.	21.11.2023
A	Layout and details revised to reflect client's comments and instructions	02.05.2023

studio 15 architects
22 Beehive Lane, Ferring BN12 5NN
T: 01903 333998
mail@studio15architects.co.uk
www.studio15architects.co.uk

Client Name and Address
Mr & Mrs Hemsworth

Proposed rear extension, garage and loft conversions at
70 Lavington Road, Worthing
West Sussex BN14 7SJ

Project	Sheet
ARCH2019 - RaHR	A114-C
Date 02.03.2020	
Scale as stated	
PLANNING ISSUE	