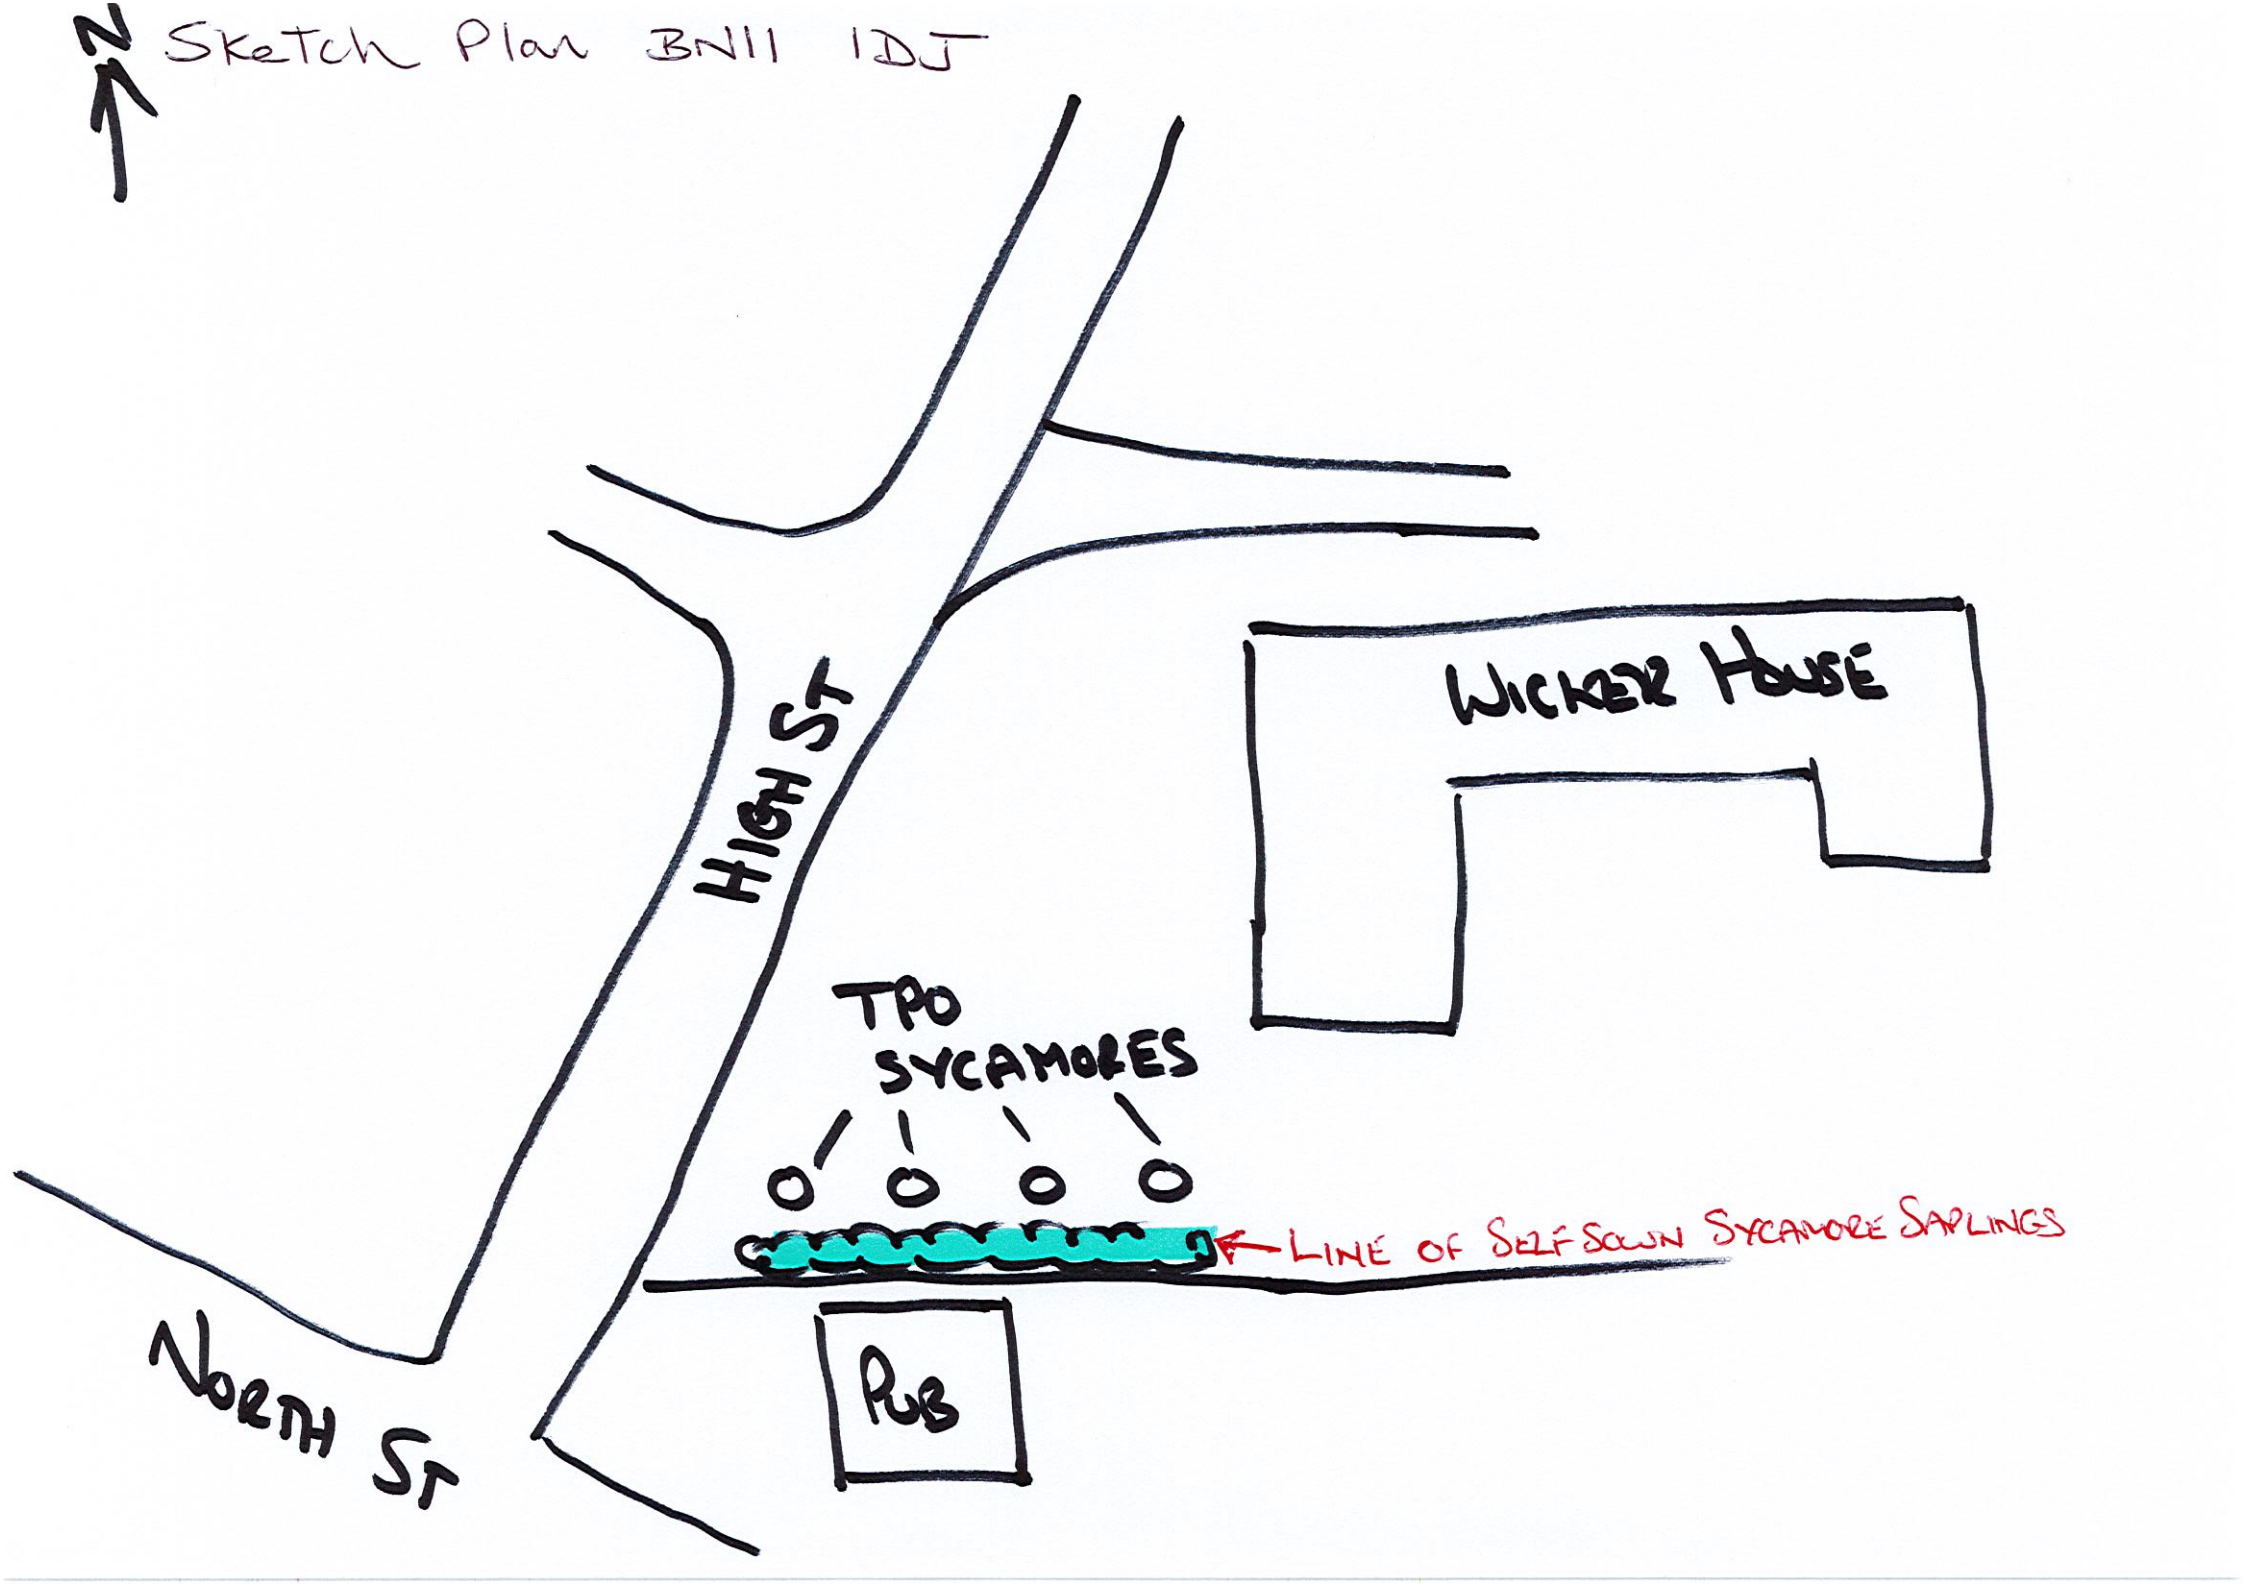
N
Sketch Plan BN11 1DJ
HIGH ST
WICKER HOUSE
TPO SYCAMORES
LINE OF SELF SOWN SYCAMORE SAPLINGS
PUB
NORTH ST