Dormer 29.3m3
All materials to match existing as closely as possible.

Rooflights not to protrude more than 150mm from roof-slope

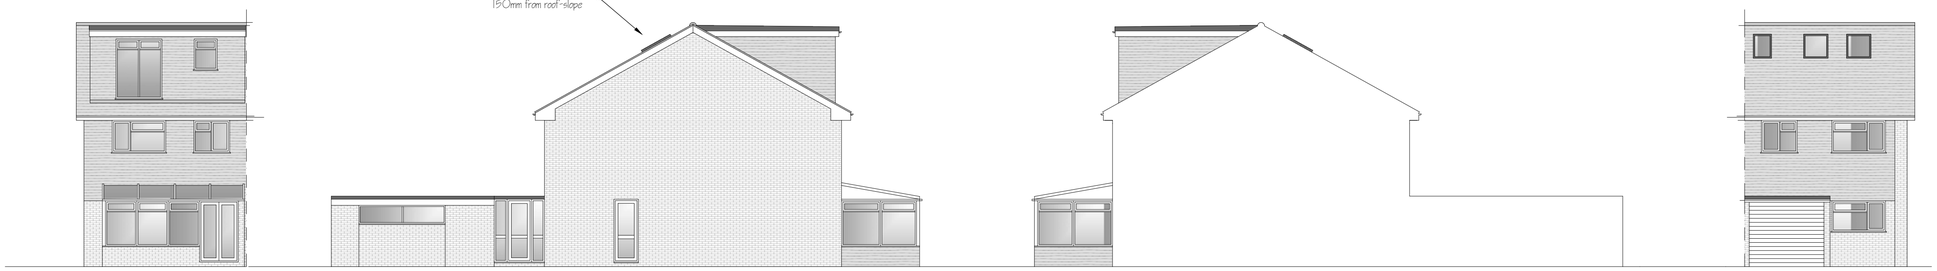

REAR (SOUTH-WEST)

SIDE (NORTH-WEST)

SIDE (SOUTH-EAST)

FRONT (NORTH-EAST)

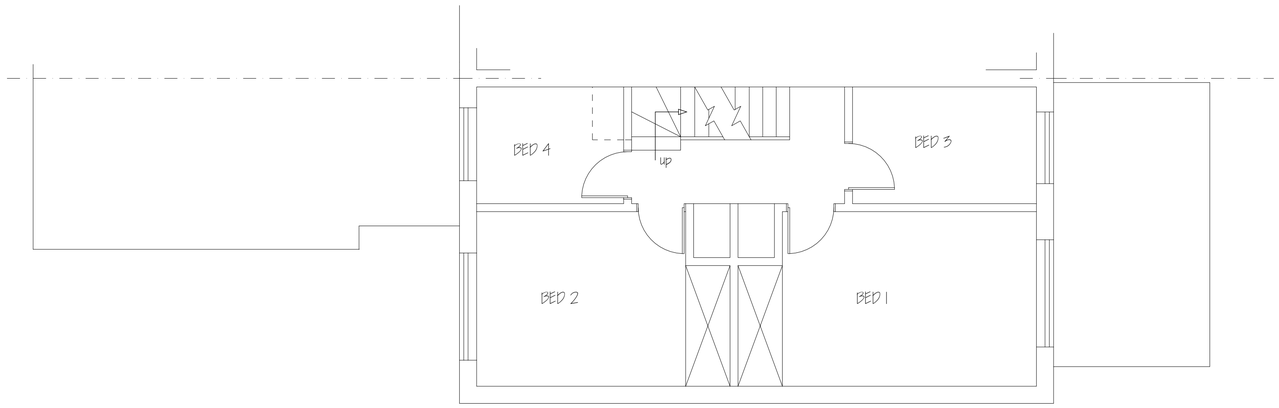

FIRST FLOOR

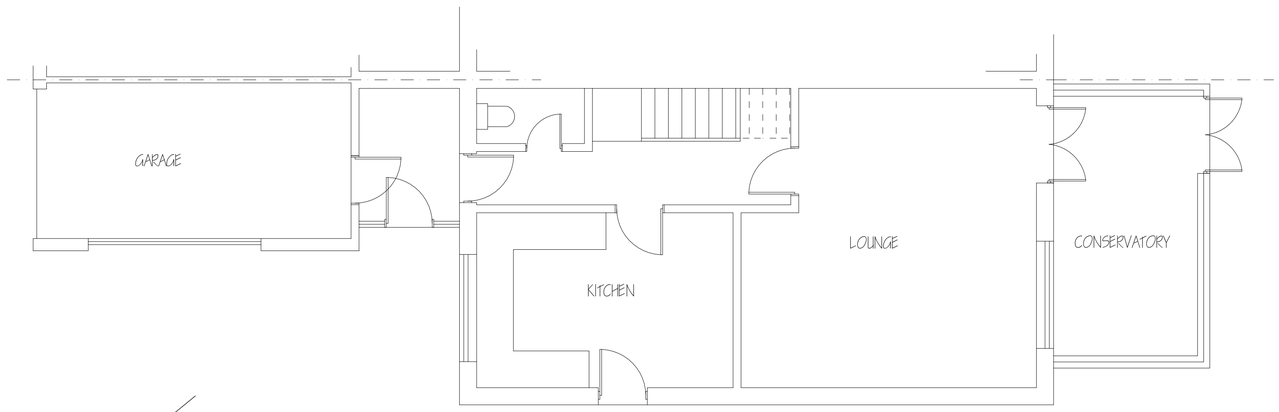

GROUND FLOOR

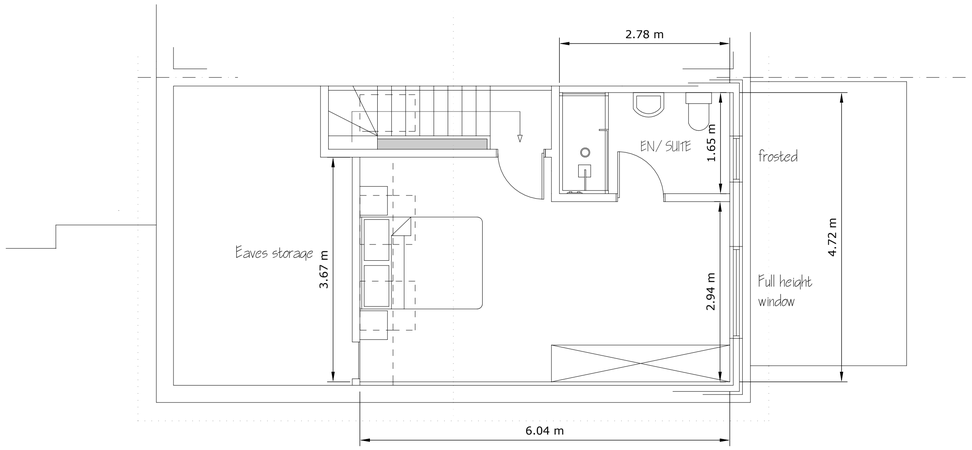

LOFT

deadspace DESIGNS

PROPOSED LOFT CONVERSION at 11a CHESTER AVENUE, LANCING, WEST SUSSEX, BN15 8PU

DRAWING: PROPOSED PLANS AND ELEVATIONS SCALE: PLANS 1:50 . ELEVS 1:100 . @A1 DATE: 14/ 03/ 2022 DRWG No: DS/ PARSONS/ 02

1:50 @ A1 paper size 0 1 2 3m

1:100 @ A1 paper size 0 1 2 3 4 5m