notes

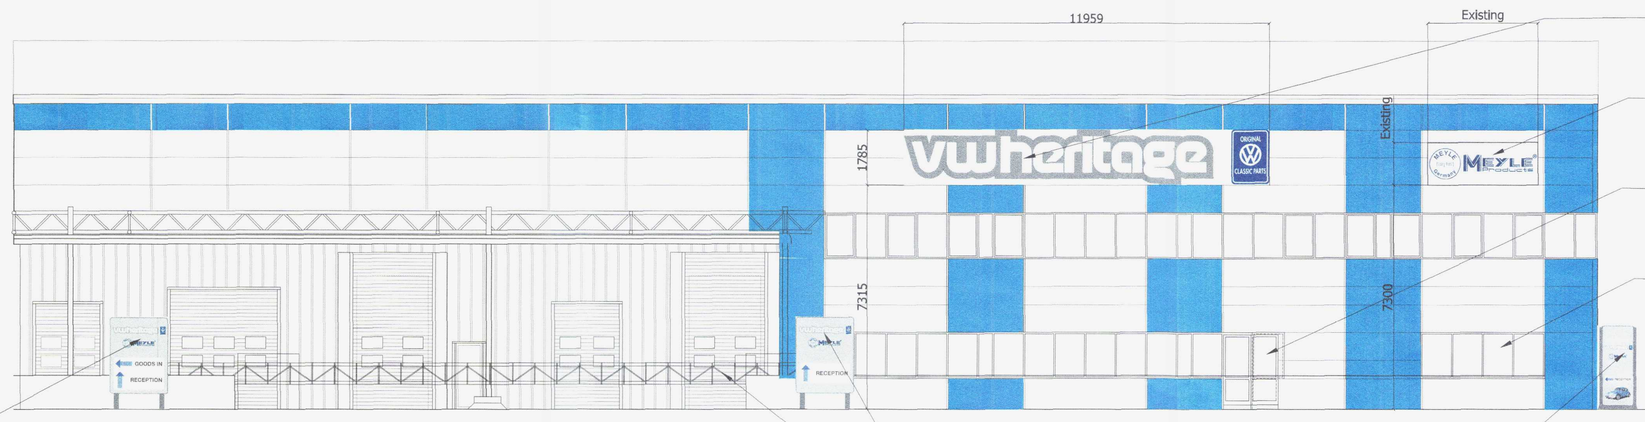

South elevation

"VW Heritage" sign (12000 x 1785): applied to wall panels. Non illuminated.

"Meyle Products" sign: acrylic fixed to existing light box. 3600 x 1400.

New double doors for reception entrance in place of existing single door and window. Finish to match existing

New double glazed window approx. 4000 x 1500 to match existing.

"Goods In" and "Reception" arrow sign on steel posts as per detail drawing. 3000 overall height (board: 1700 high x 1300 wide). Fixed near site boundary facing oncoming traffic.

Steel lattice security gates supported on roller frames to each side of entrance, lockable to the centre. 1.5m overall height.

"Reception" arrow sign on steel posts as per detail drawing. 3000 overall height (board: 1700 high x 1300 wide). Fixed near site boundary facing oncoming traffic.

"Reception" arrow sign with VW Beetle motif on freestanding metal structure as per detail drawing. 2700 overall height (board: 2400 high x 940 wide). Fixed near site boundary facing oncoming traffic.

Scale in Metres
0 1 2 3 4 5 10

AMENDMENT

ADUR & WORTHING
PLANNING SERVICES
PLAN AWDM/0820/14
DATE ~~VALID~~ REC'D 15/7/14

"Goods In" and "Reception" arrow sign on steel posts as per detail drawing. 3000 overall height (board: 1700 high x 1300 wide). Fixed near site boundary facing oncoming traffic.

"Reception" arrow sign on steel posts as per detail drawing. 3000 overall height (board: 1700 high x 1300 wide). Fixed near site boundary facing oncoming traffic.

"Reception" arrow sign with VW Beetle motif on freestanding metal structure as per detail drawing. 2700 overall height (board: 2400 high x 940 wide). Fixed near site boundary facing oncoming traffic.

New blockwork planter 4000 x 1000 x1000 high. Rendered.

New raised platform (+200 road level) with decking.

New blockwork planter 4000 x 1000 x1000 high. Rendered.

New double glazed feature window and double doors for staff rest room opening onto patio area in place of exsitng plant room doors and louvre panel. Style to match existing.

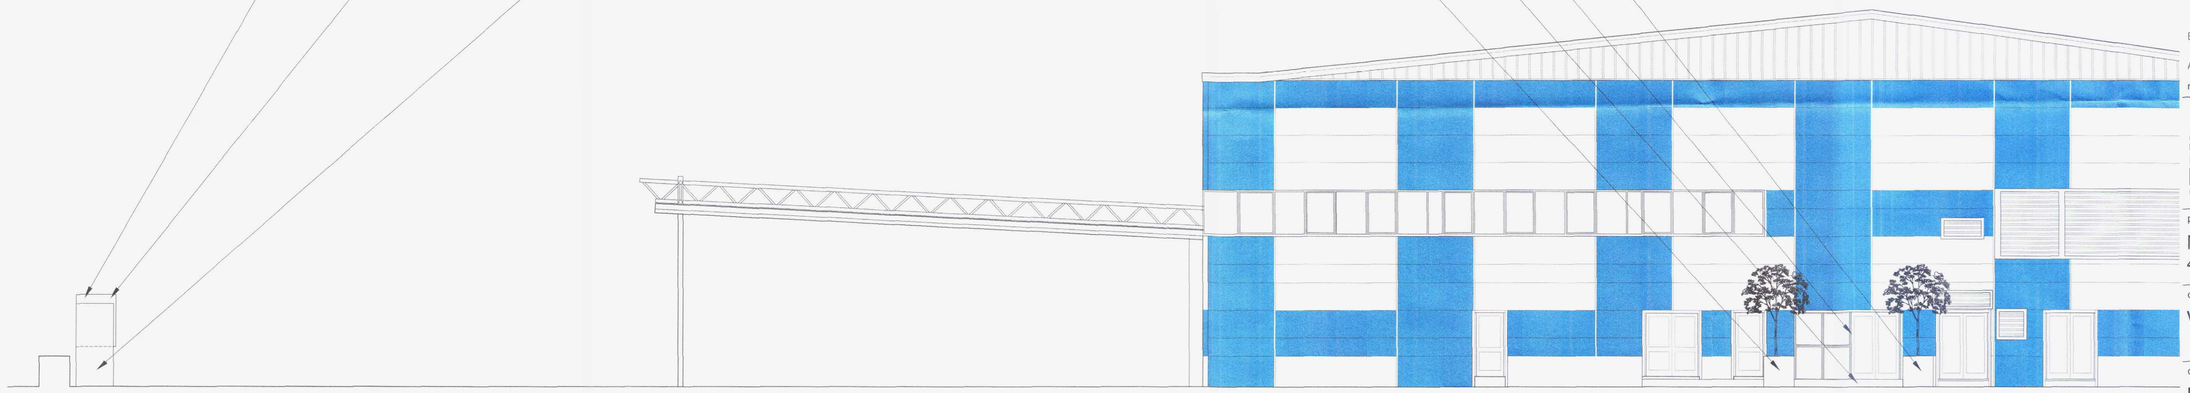

East Elevation

revision	date	description	dwn	chkd
B.	58-07-14.	Kerbside signs correctly annotated.	.cp.	.CRP.
A.	18-06-14.	Scale bar revised to suit drawing scale.	.cp.	.CRP.

HDS
Health Design Solutions
8 27 Chesswood Road Worthing West Sussex BN11 2AA
t 01903 200495
m 07794416395
e chris.pye@healthdesignsolutions.co.uk

project
New Premises
47 Dolphin Rd. Ind. Estate

client
VW Heritage

drawing
Proposed Part Elevations

drawing number
D14-002 L113

scale
1:100@A1
1:200@A3

date
27.05.14

drawn
cp

checked
CRP

revision
B

DO NOT SCALE FROM THIS DRAWING. THIS DRAWING IS COPYRIGHT ©