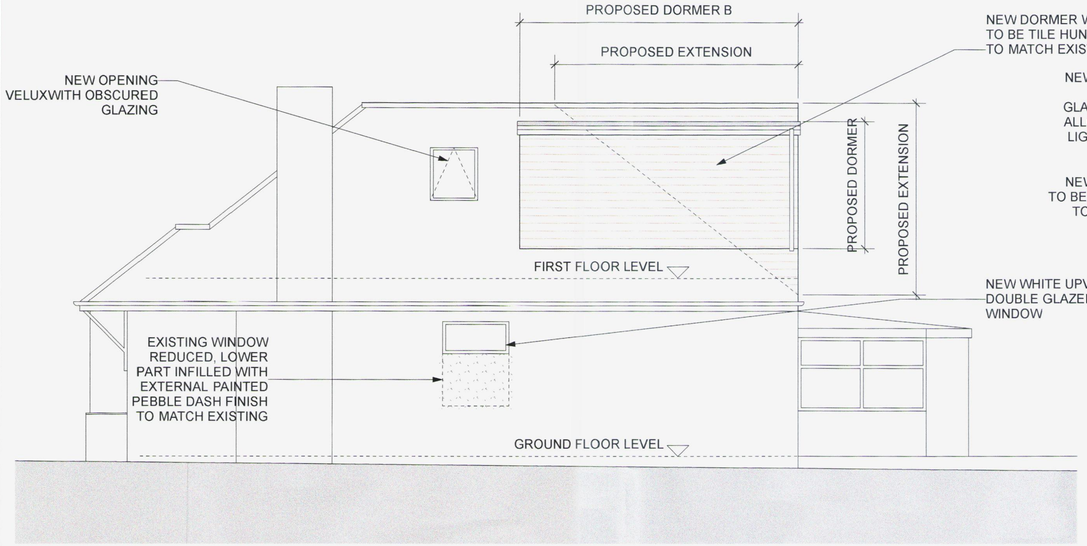

PROPOSED NORTH ELEVATION

0 1m 2m 3m 4m 5m

SCALE 1:50

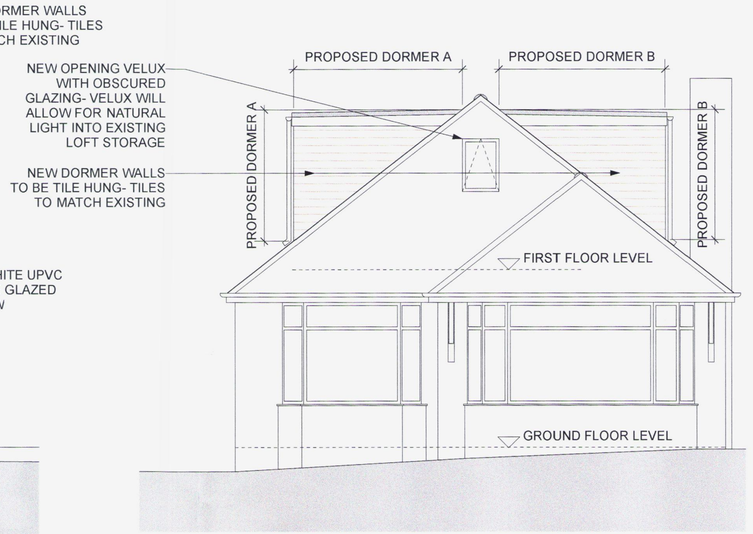

PROPOSED EAST ELEVATION
SCALE 1:50

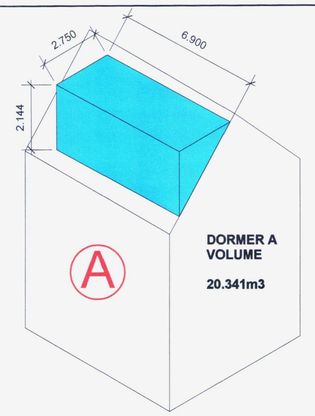

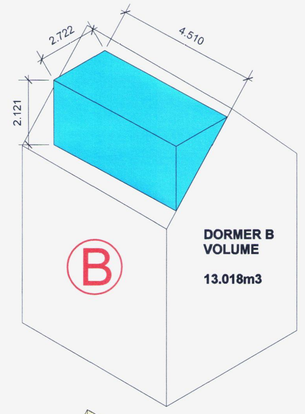

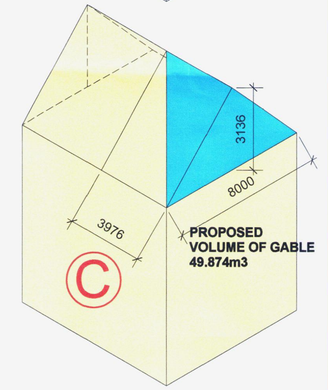

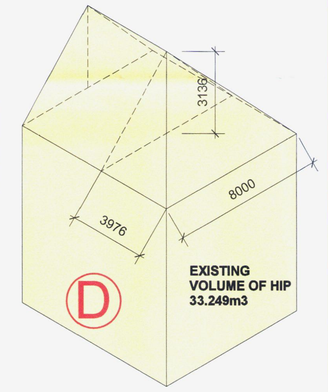

VOLUME CALCULATION

A + B + (C-D) = 49.984m3
ADDITIONAL VOLUME

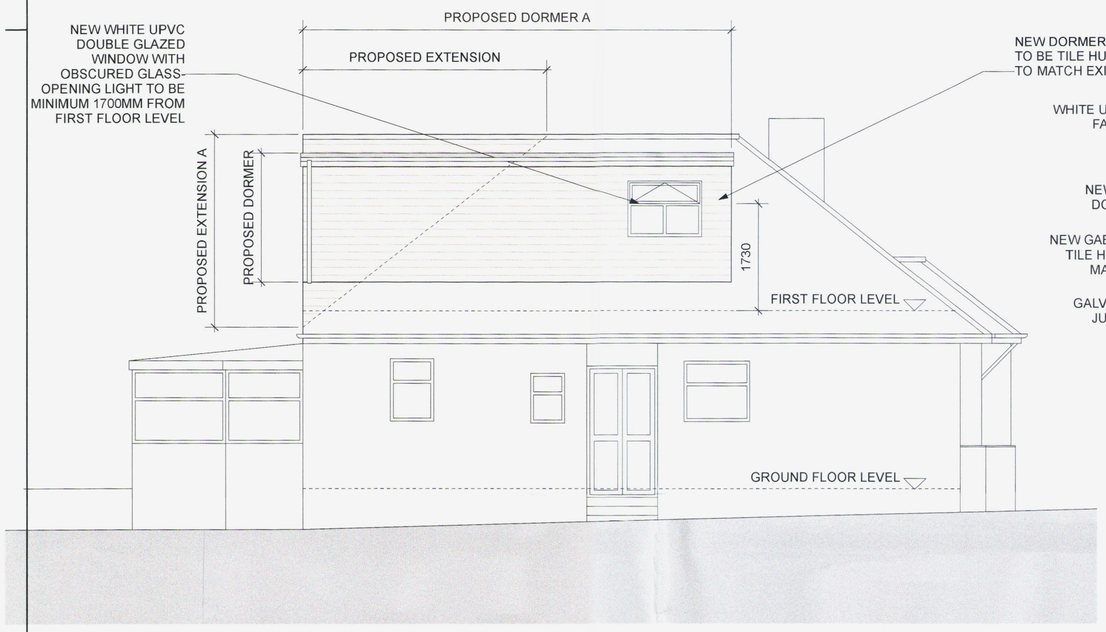

PROPOSED SOUTH ELEVATION
SCALE 1:50

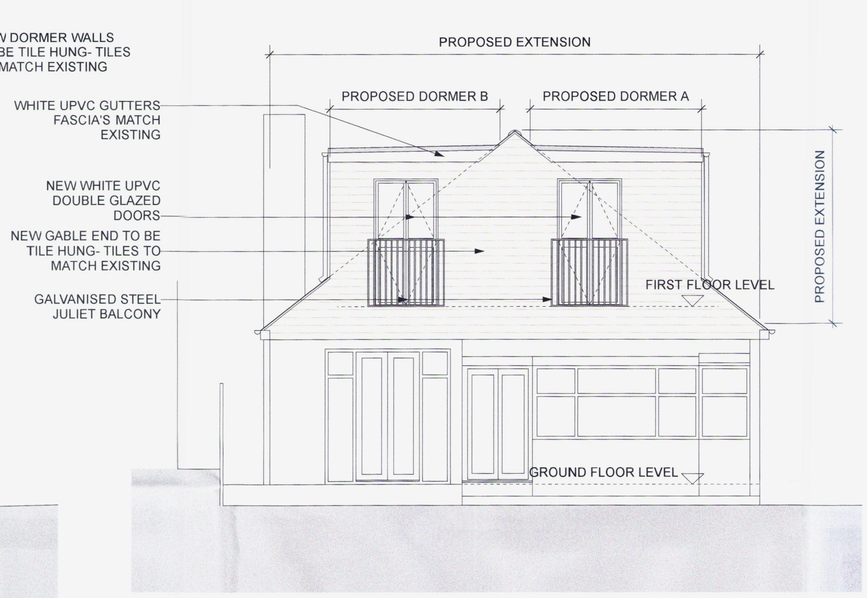

PROPOSED WEST ELEVATION
SCALE 1:50

notes:

AMENDED

ADUR & WORTHING PLANNING SERVICES
PLAN AWDM/0644/14
DATE VALID 3/7/14

amendments:

REV A 01-08-13	PROPOSED ELEVATIONS ALTERED TO AMEND SIDE DORMER ROOF AND EAST HIP TO GABLE EXTENSION FOLLOWING PLANNERS COMMENTS
REV B 11-10-13	PROPOSED ELEVATIONS ALTERED TO AMEND FRONT AND REAR GABLET TO GABLE FOLLOWING CLIENTS COMMENTS
REV C 08-05-14	PROPOSED SCHEME ALTERED FOR LAWFUL DEVELOPMENT APPLICATION
REV D 02-07-14	VOLUME CALCULATOR CLARIFIED.

Felce & Guy Partnership LLP Architects
73 Holland Road | Hove | East Sussex | BN3 1LB
T: 01273 736217 F: 01273 720979 E: info@felceandguy.co.uk

project:	ALTERATION AND EXTENSIONS TO EXISTING PROPERTY
location:	5 DOWNSWAY, SOUTHWICK
client:	MR AND MRS BODEN
drawing:	PROPOSED ELEVATIONS

scale: 1:50		page: A1
drawn by: SJM		checked by: JC
date: JUNE 2013	drawing number: 2629-5	revision: D

© Felce & Guy Partnership LLP