
Poly Tunnel 7x20m

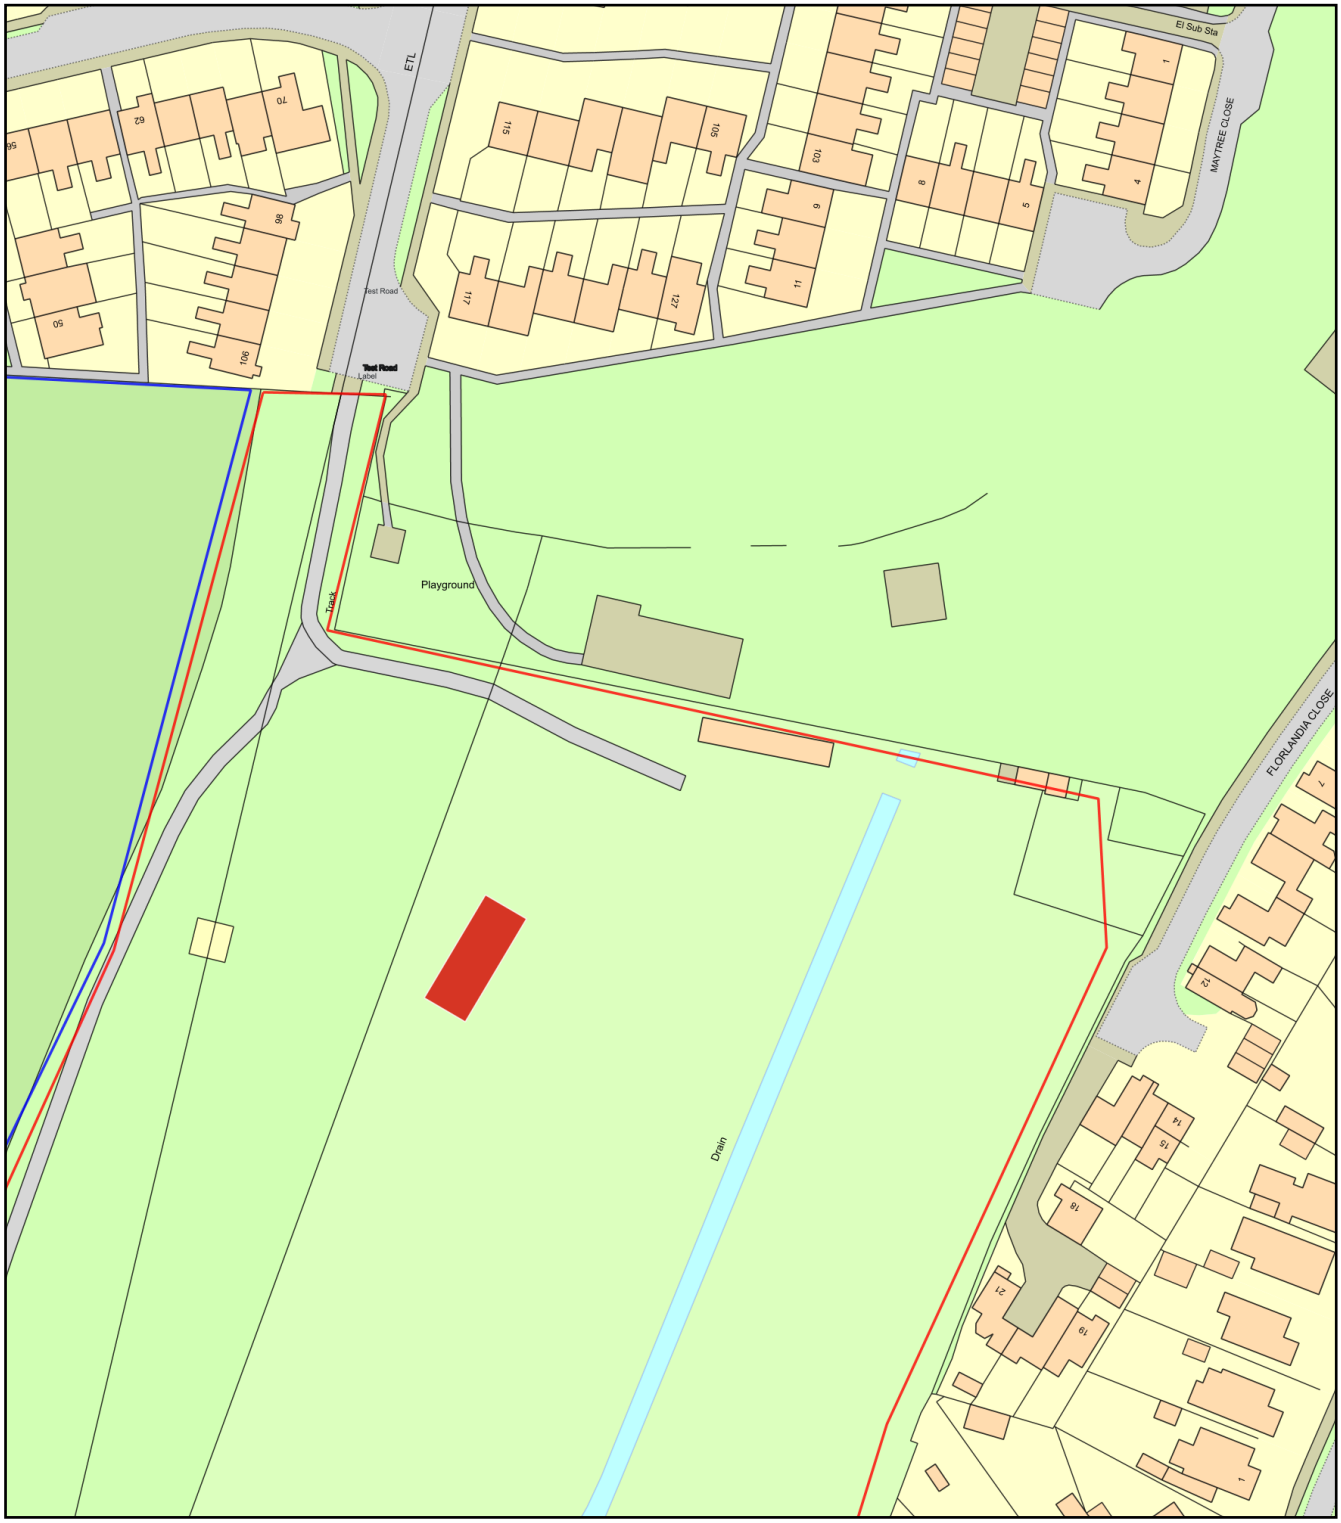

0 50
Metres

N

ReQuestaPlan

Plan Produced for:	Sustainable Sussex
Date Produced:	09 Dec 2022
Plan Reference Number:	TQRQM22343110959474
Scale:	1:1250 @ A4

© Crown copyright and database rights 2021 OS 100042766