March 2021
Drawing no:JB 441/ planning 03



PROPOSED WEST (SIDE) ELEVATION 1:100



PROPOSED SOUTH (FRONT) ELEVATION 1:100




PROPOSED NORTH (REAR) ELEVATION 1:100




PROPOSED EAST (SIDE) ELEVATION 1:100


NB: ELEVATIONS OF GARAGE/ STUDIO BUILDING ARE NOT SHOWN ON ELEVATION DRAWINGS

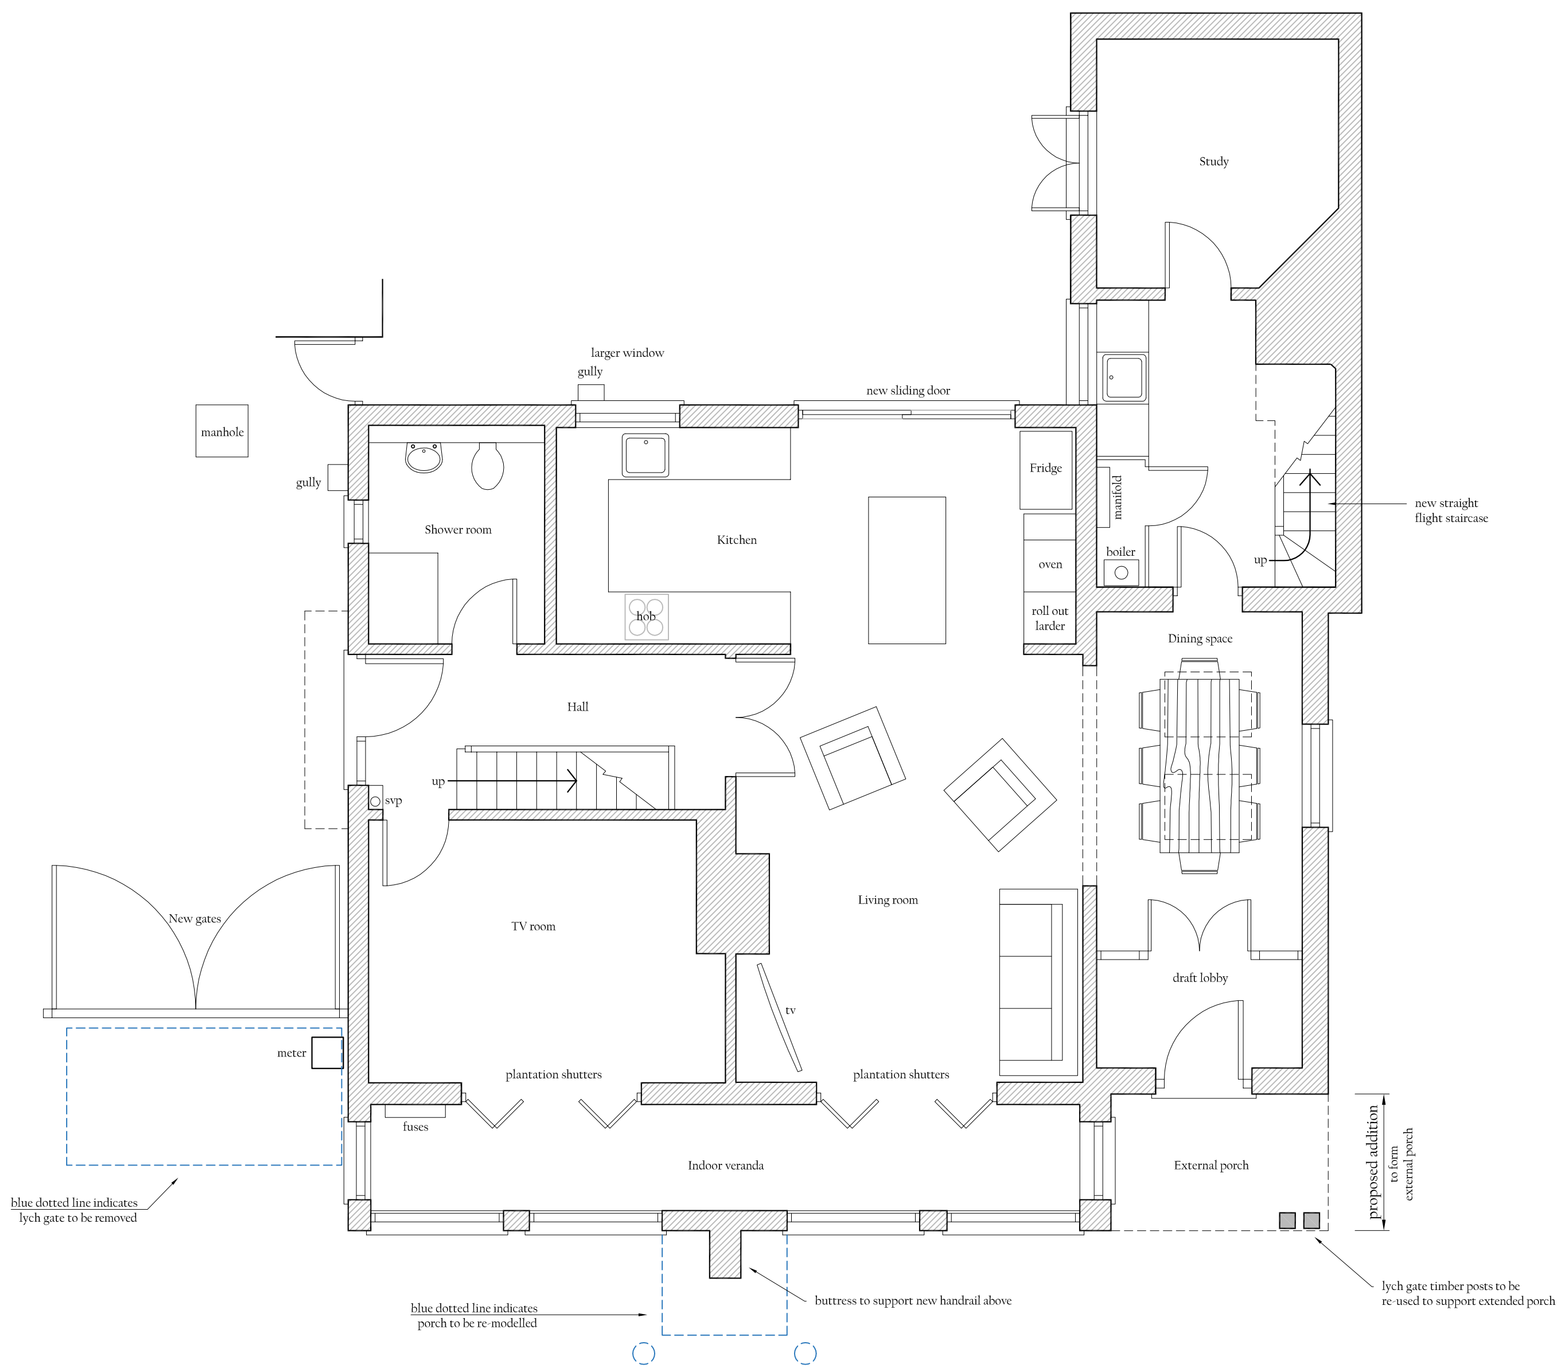

PROPOSED GROUND FLOOR PLAN 1:50

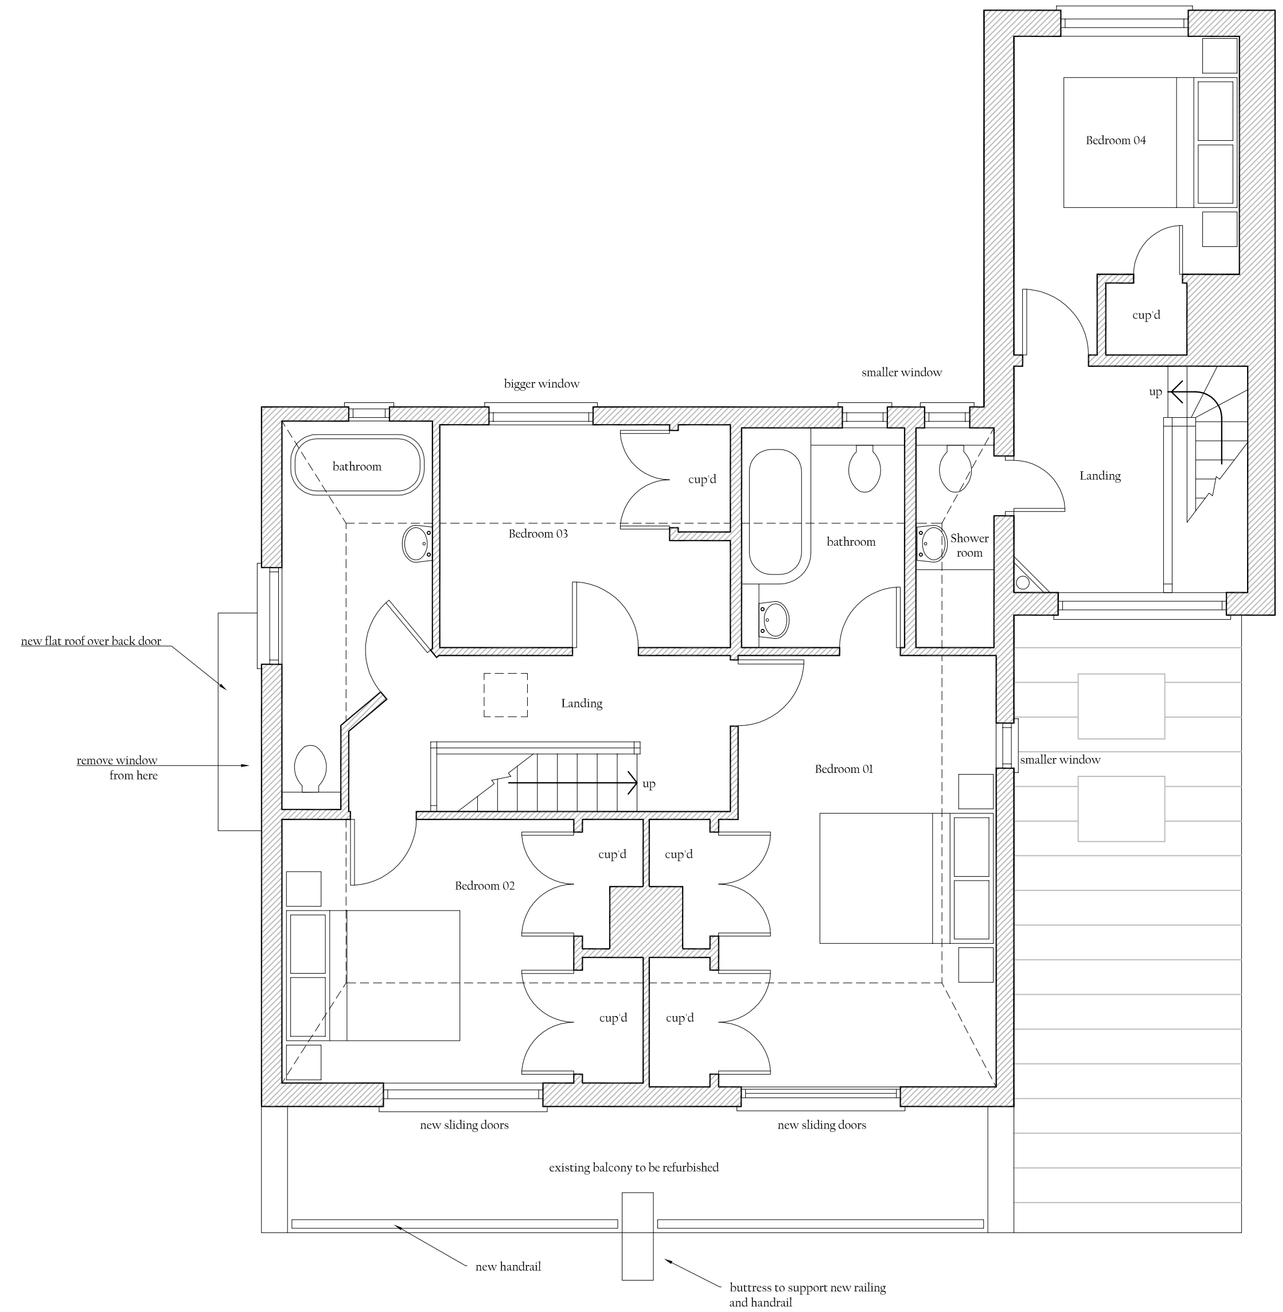

PROPOSED FIRST FLOOR PLAN 1:50

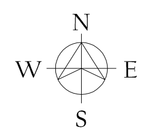

0 1 2 3 4 5
SCALE BAR 1:50

0 1 2 3 4 5
SCALE BAR 1:100

JAMES BRECKELL : ARCHITECT : ARB : RIBA
Adur Business Centre, Little high Street, Shoreham by Sea, BN43 5EG, Tel 01273 467 621, Email: james@breckell.co.uk