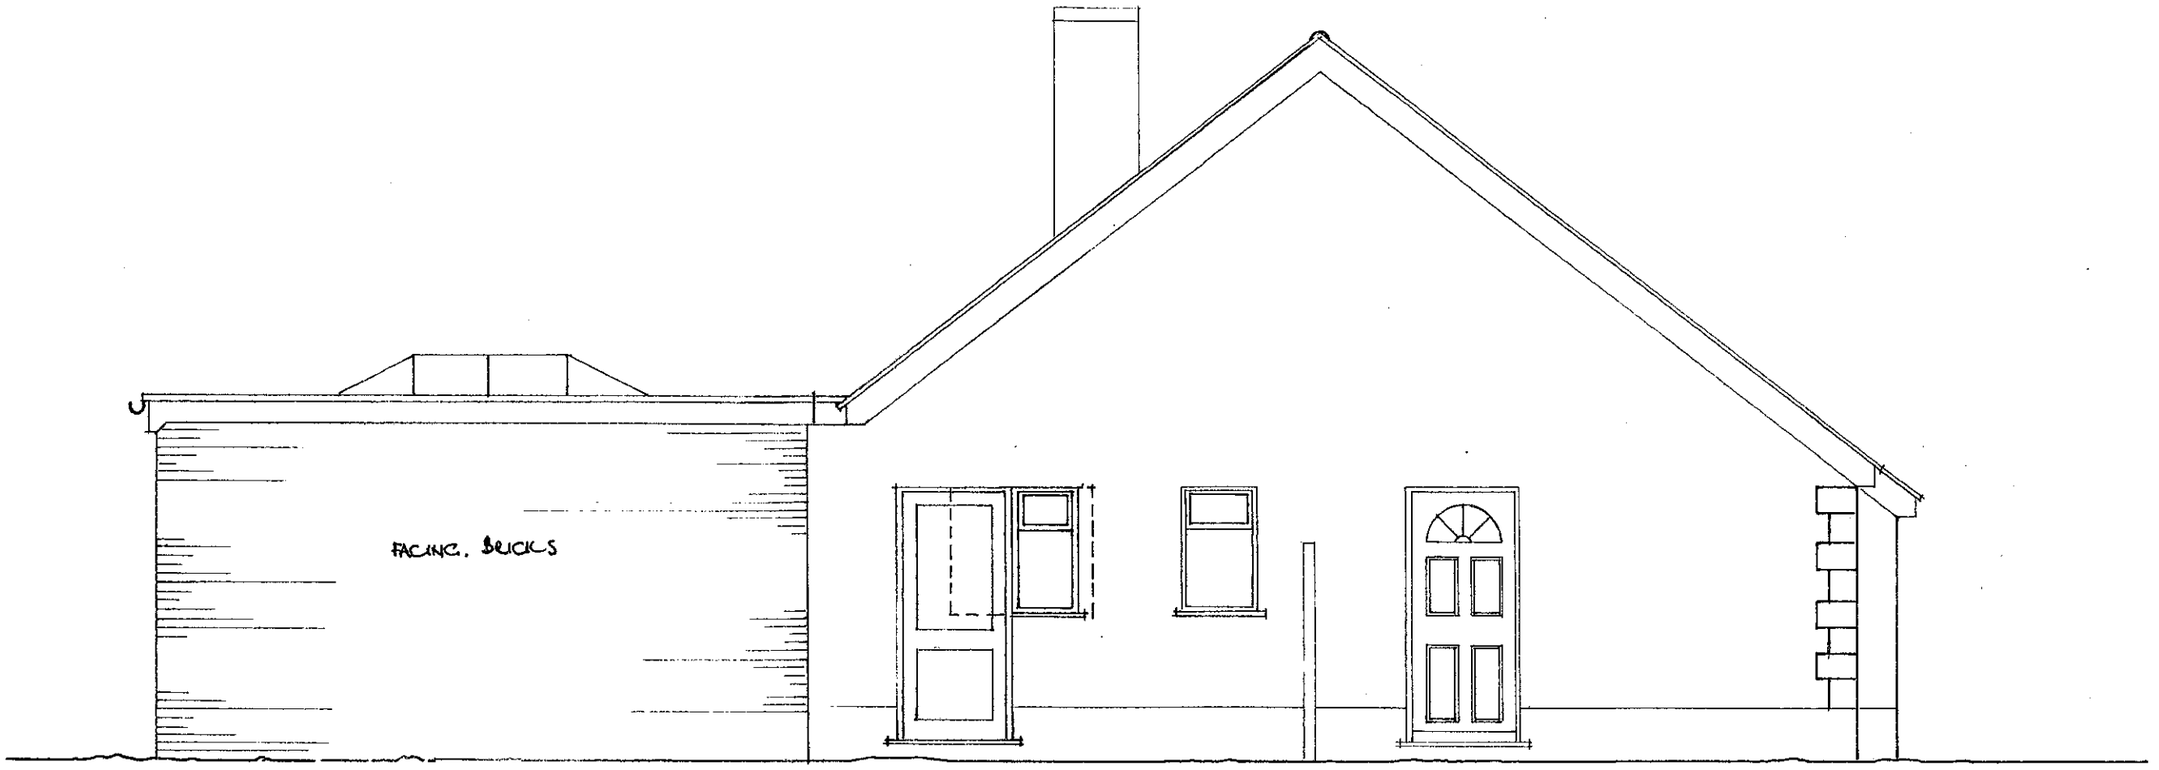


EXTENSION

SIDE ELEVATION ~ AS PROPOSED

SCALE 1 : 50 @ A3 PAPER SIZE

1. 2. 3. 4. 5.

59, ULLSWATER ROAD, SOMPTING, NR.WORTHING

SCALE 1 : 50 SEPTEMBER 2021 No. 37/22/09

Clive Fish ~ Building & Design Consultant

Tel ; (01903) 732942