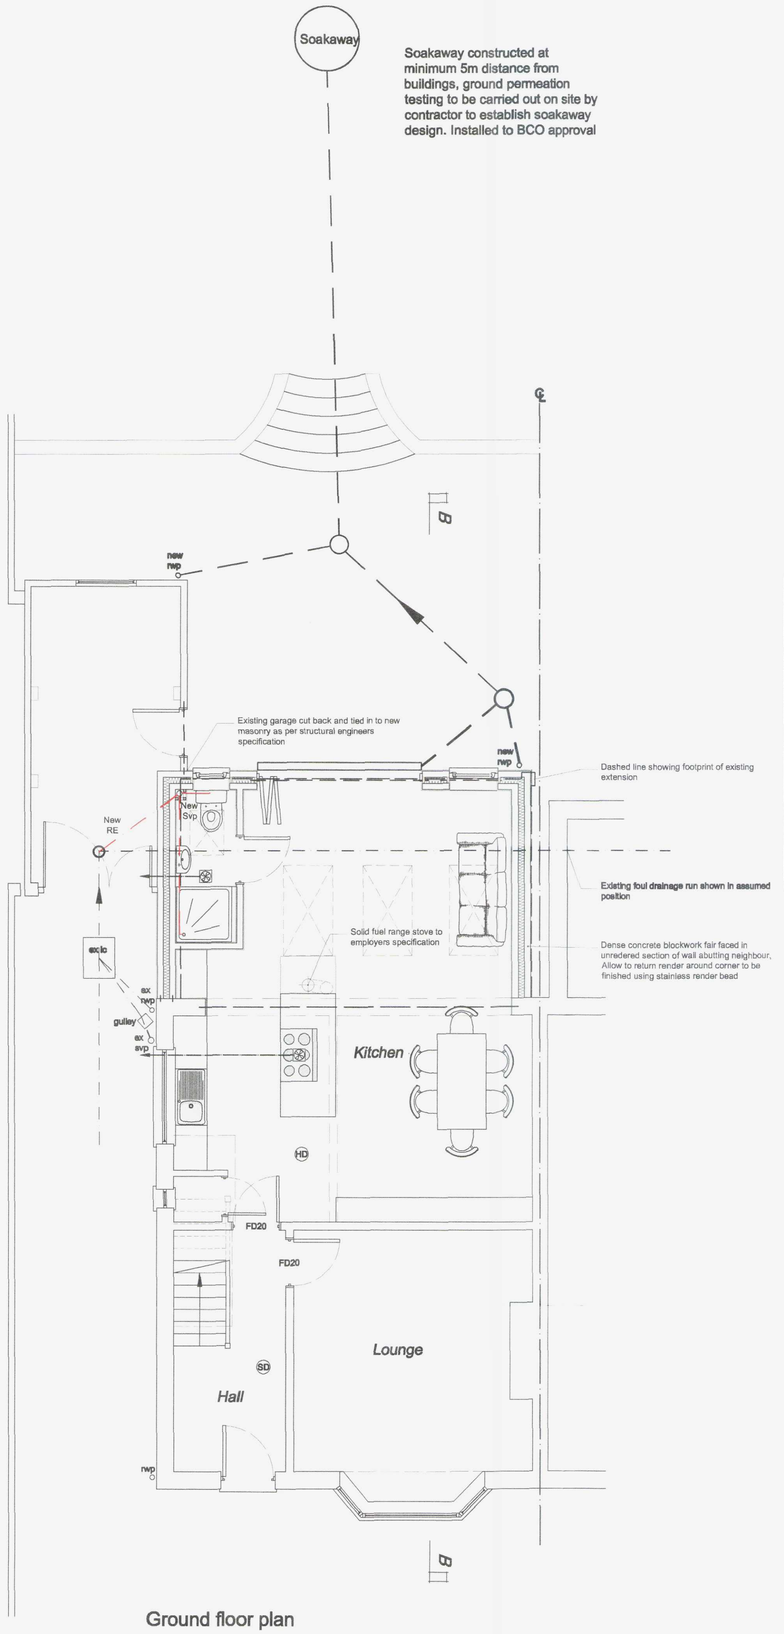

Ground floor plan

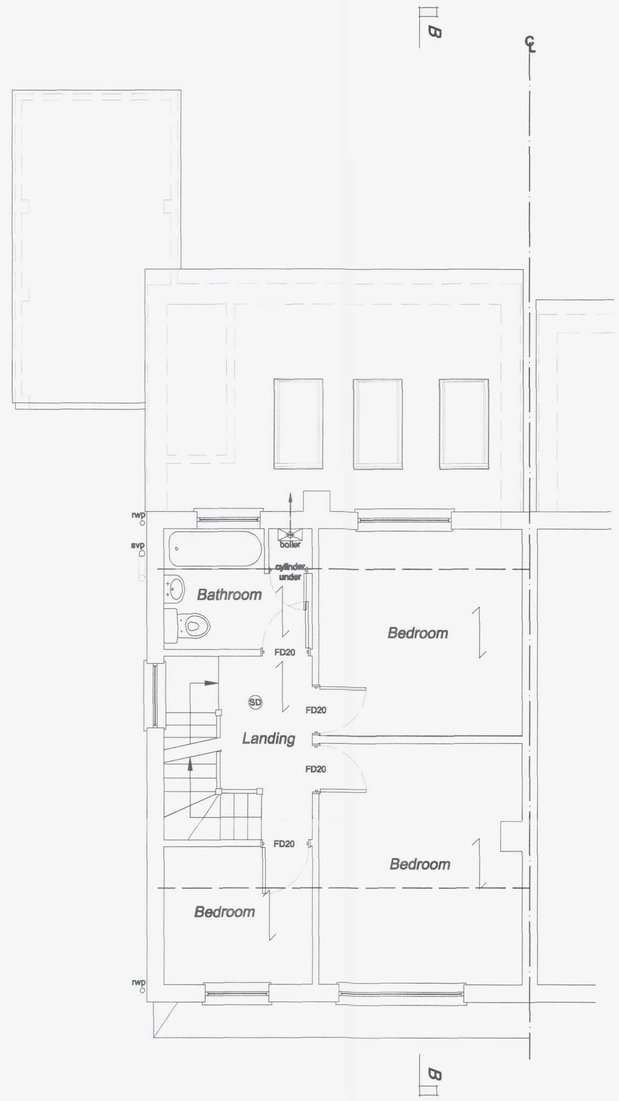

First floor plan

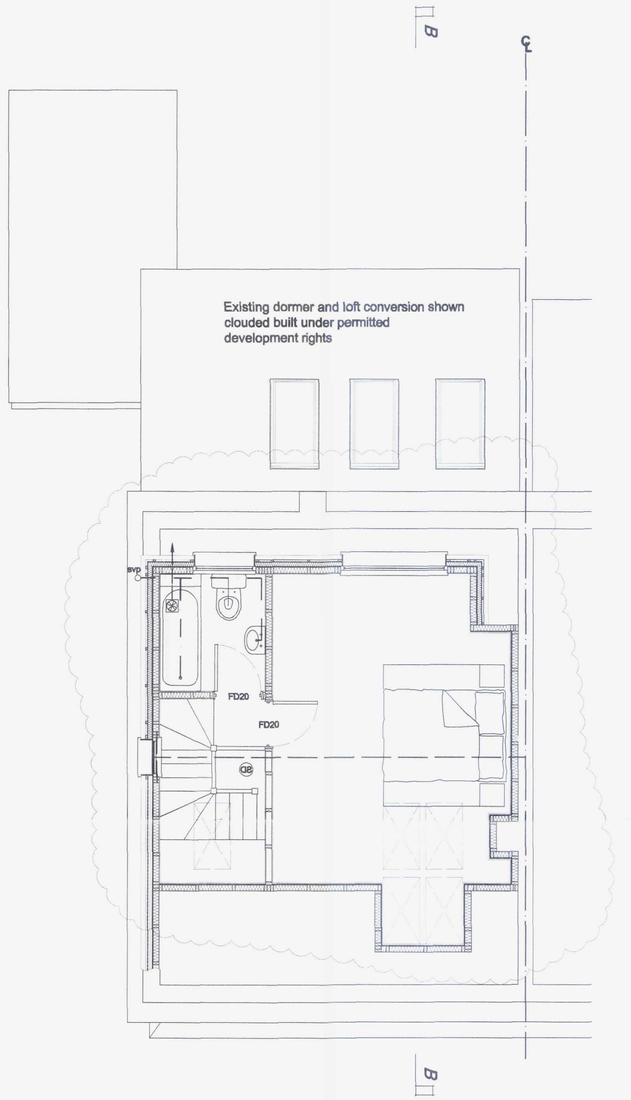

Second floor plan



Notes

Do not scale off this drawing
Paper size when printed to be A1
Check all dimensions on site before any work commences.
All goods, materials and workmanship must conform with current building regulations, british standards and codes of practice.

ADUR & WORTHING
WDM/0666/13
VALID 17 JUN 2013

Client
Emma Roberts & Paul James

Job Title
23 The Avenue
Shoreham By Sea
West Sussex
BN43 5GJ

Drawing Name
Proposed plans

Drawn by
Richard Merrick
Heatherwode Farm
Buxted
East Sussex TN22 4JN
07899 978892

Date
May 2013

Drawing Scale
1:50

Drawing No.
16/52

Status

Revision
a