
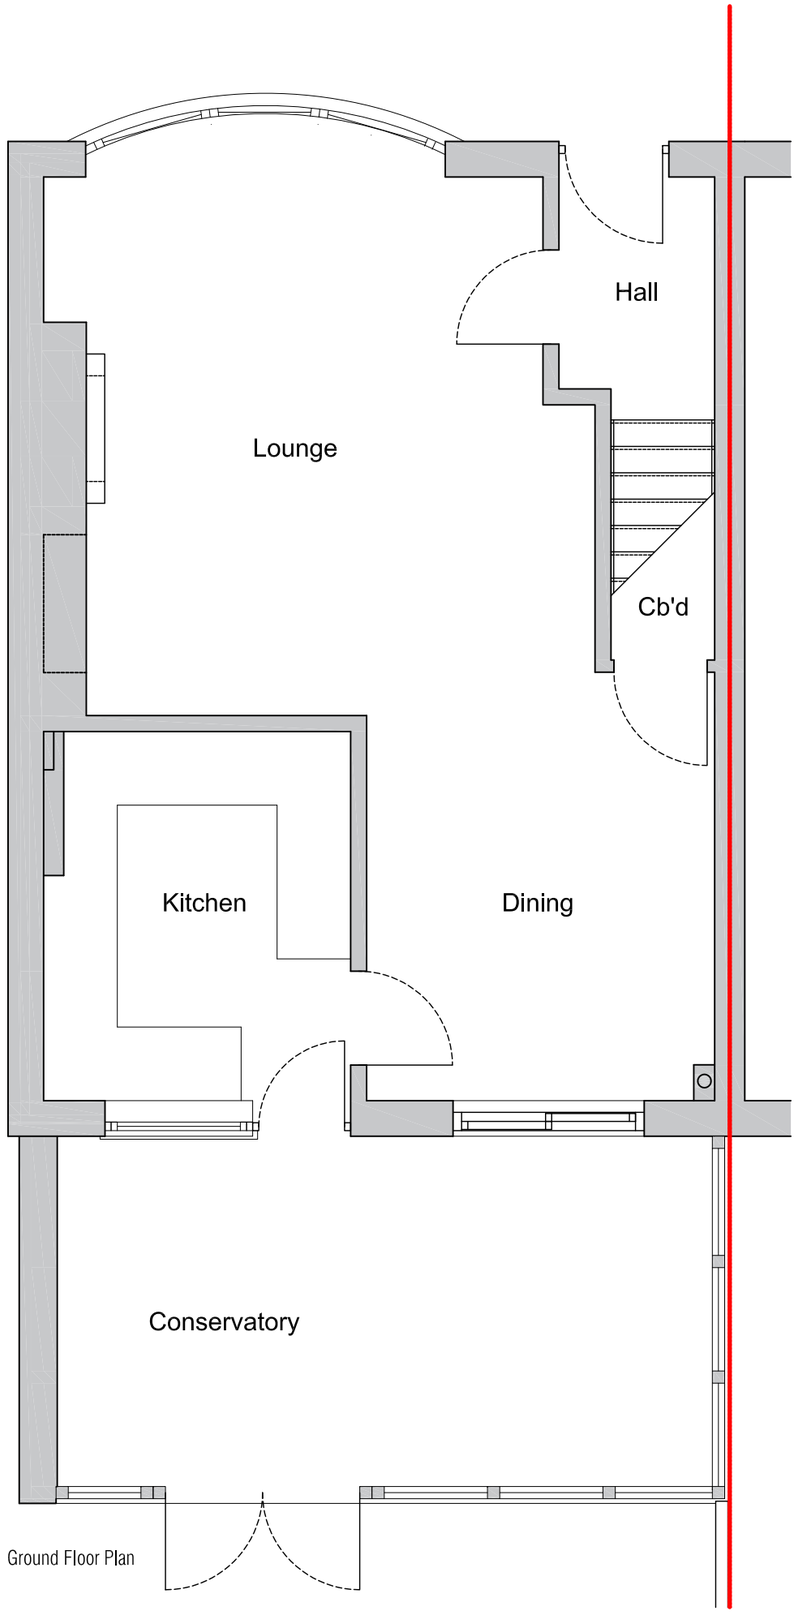


Ground Floor Plan

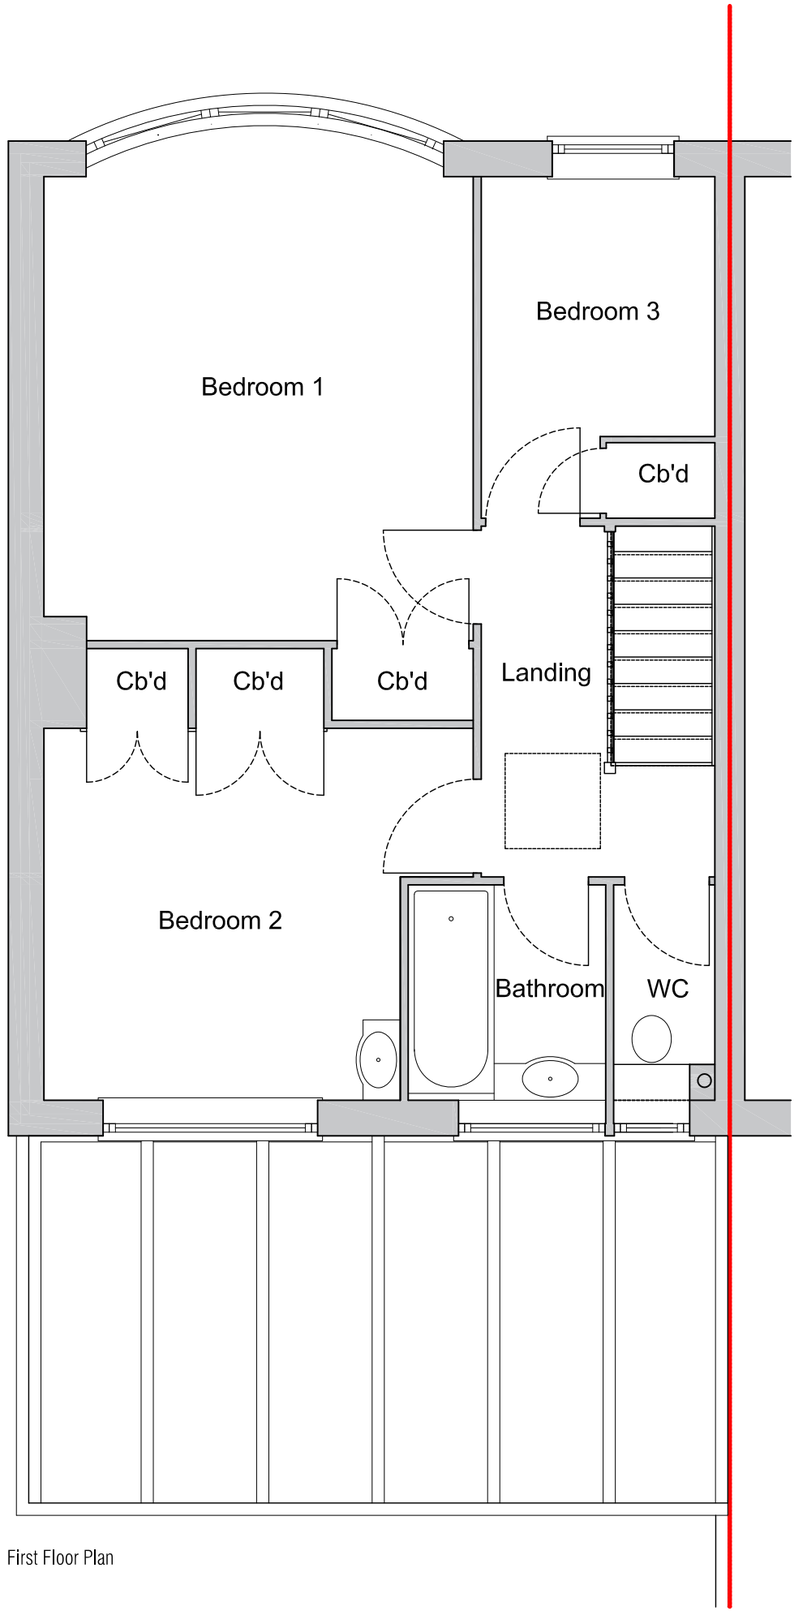

First Floor Plan

Rev:	Date & Notes
01	July 2022: Lawful Development Certificate
00	July 2022: Lawful Development Certificate

This drawing was produced by Justine Rattray Architecture Ltd for planning only.
Justine Rattray Architecture Ltd can not be liable for any other use of the drawing other than the purposes it was drawn for.
The architect is to be informed of any errors before work proceeds.
All dimensions are to be checked on site. It is the main contractors responsibility to ensure all dimensions are checked before construction.

1:50 SCALE BAR

0m 1m 2m 3m 4m 5m

NORTH

justine rattray **architecture**
www.j-architecture.com

Project name
113 Greenacres
Shoreham-By-Sea, BN43 5XL

Drawing name
Existing ground & first floor plans

Scale	Size	Job Ref	Dwg No	Rev
1:50	A3	J39	PDE01	01

Status
planning - permitted development