

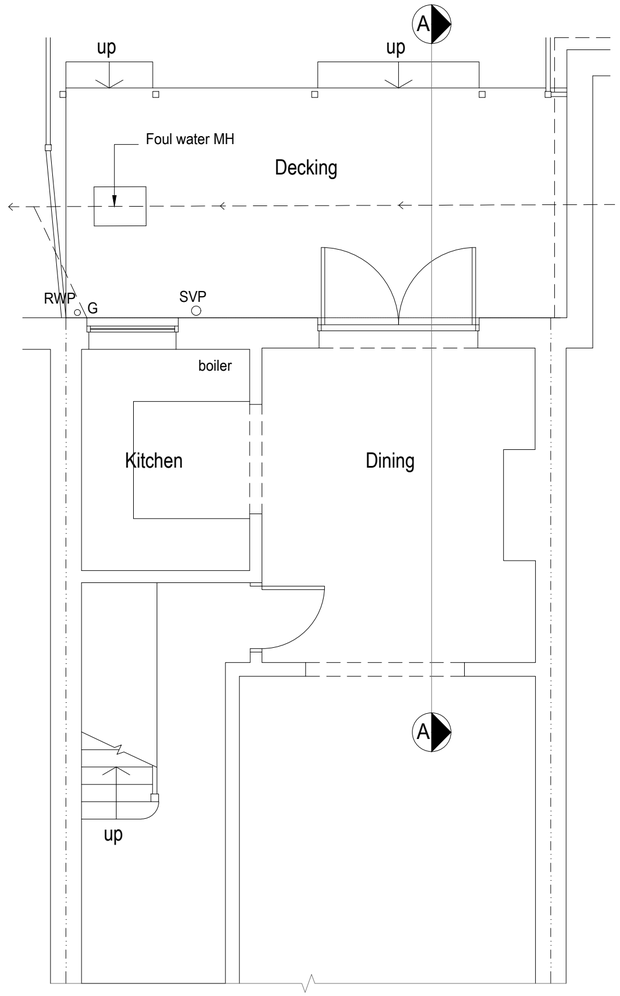



Existing Partial Ground Floor Plan 1:50

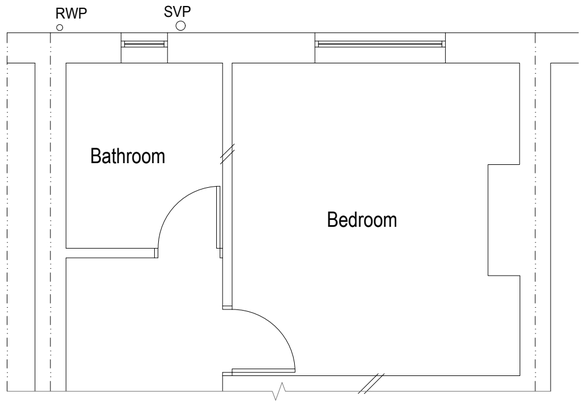

Existing Partial First Floor Plan 1:50

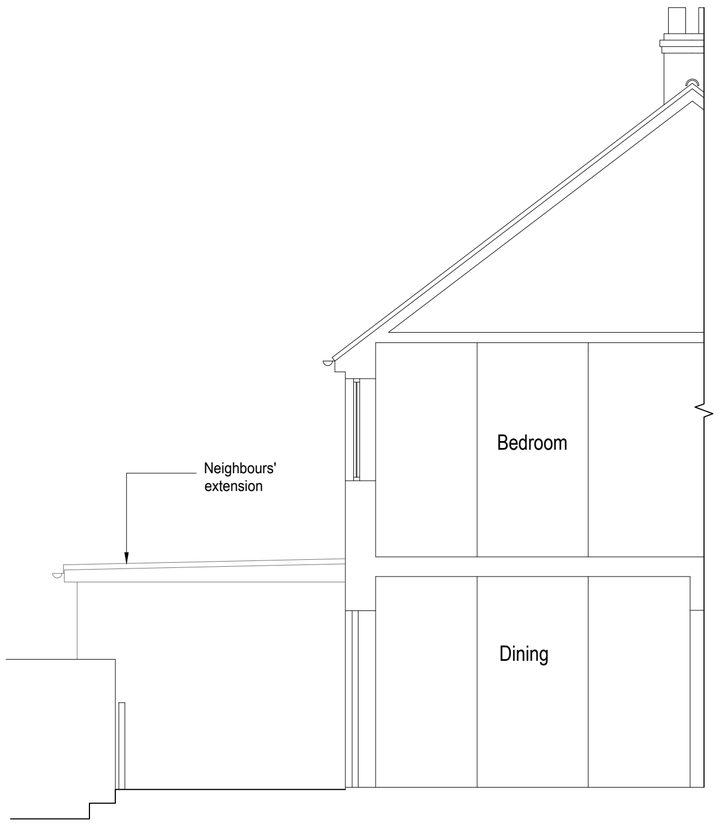

Existing Section A-A 1:50

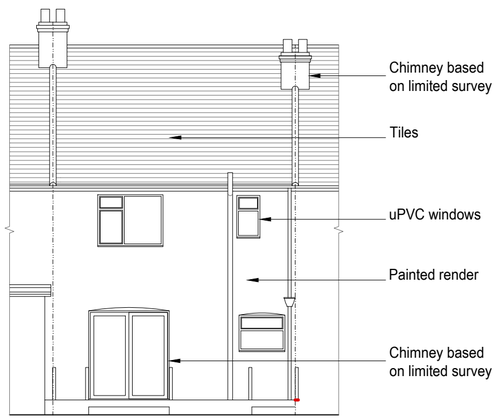

Existing Rear Elevation (E) 1:100



Location plan 1:1250

1:1250 0 10 20 30 40 50 60 70 80 90 100

1:100 0 1 2 3 4 5 6 7 8 9 10m

1:50 0 1 2 3 4 5 6 7 8 9 10m

amendments

bpm Architectural Services Ltd.

client: Joey Gates

project: 29 Wembley Ave.
Lancing
BN15 9LZ

project ref: 2683 Drawing No. 01

drawing title: Existing plans, section and elevation

drawn by: TD

date: Mar 22 scale: 1:50/100@ A2

www.bpmnet.co.uk
info@bpmnet.co.uk

Do not scale off drawing, check all dimensions on site before all work is commenced

All goods materials workmanship to conform with current building regs BSS and COP's