



Proposed Partial Ground Floor Plan 1:50

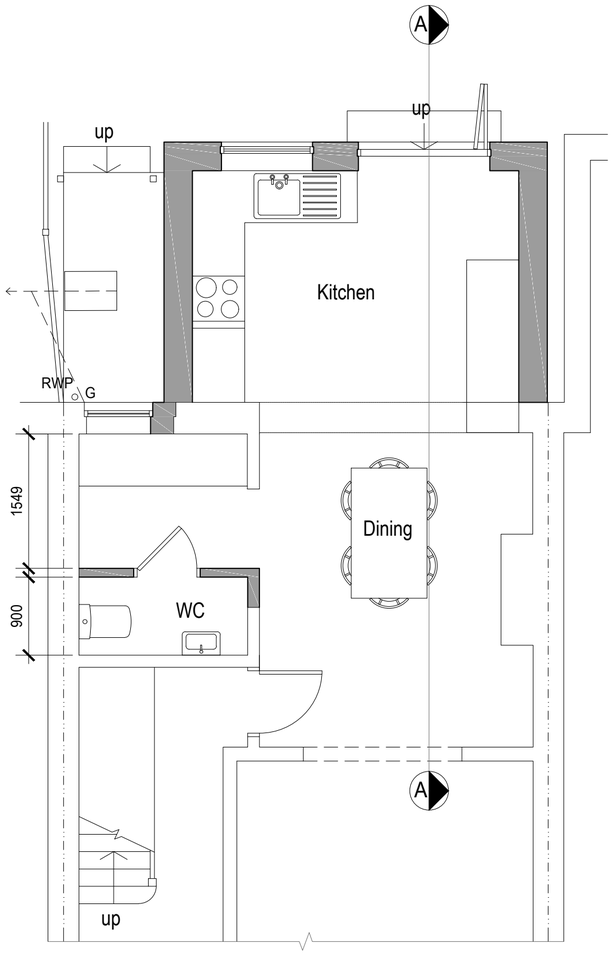


Proposed Section A-A 1:50

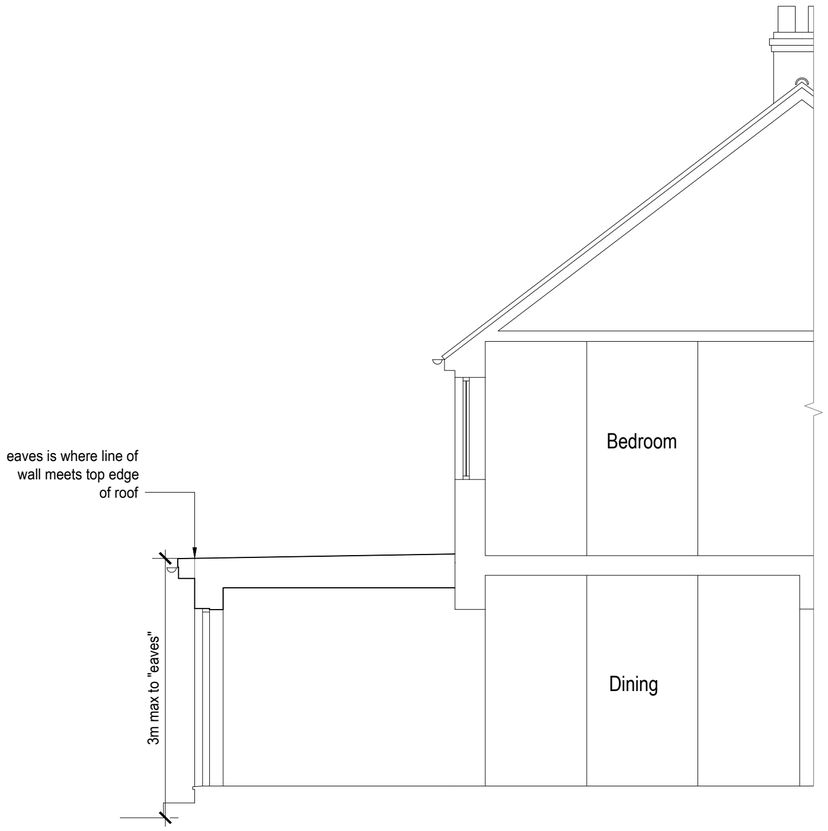


Block plan 1:500


1:500 0 10 20 30 40 50m

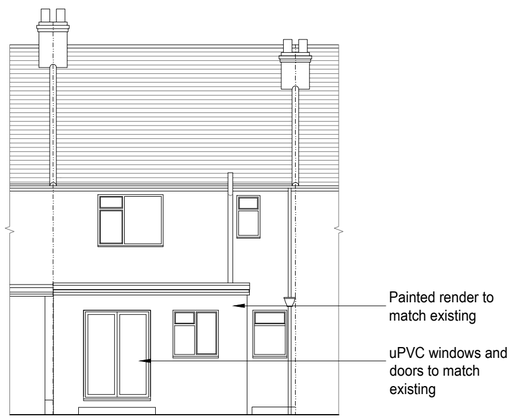

Proposed Rear Elevation (E) 1:100

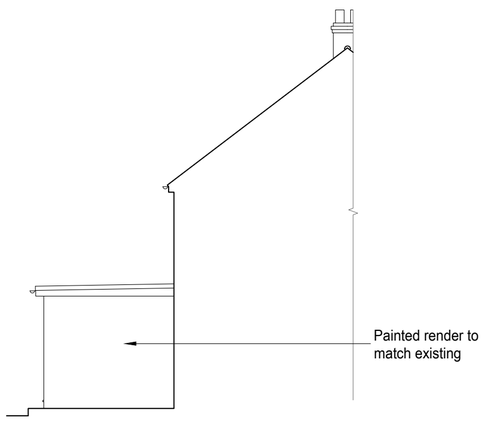

Proposed Side Elevation (N) 1:100

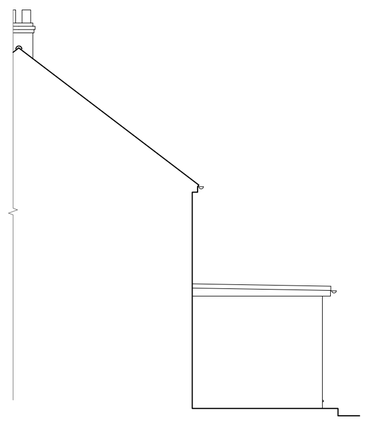

Proposed Side Elevation (S) 1:100

1:100 0 1 2 3 4 5 6 7 8 9 10m

1:50 0 1 2 3 4 5 6 7 8 9 10m

amendments

bpm Architectural Services Ltd.

client: Joey Gates

project: 29 Wembley Avenue, Lancing, BN15 9LZ

project ref: 2683 Drawing No. 02

drawing title: Proposed Pans, Section and Elevation

drawn by: TD

date: Jul 22 scale: 1:50/100@ A2

www.bpmnet.co.uk
info@bpmnet.co.uk

Do not scale off drawing, check all dimensions on site before all work is commenced

All goods materials workmanship to conform with current building regs BSS and COP's