AMENDED

ADUR & WORTHING PLANNING SERVICES
PLAN AWDM 0523/15
DATE VALID 28/5/15



FRONT ELEVATION



REAR ELEVATION

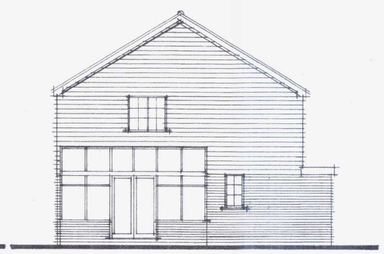

SIDE ELEVATION

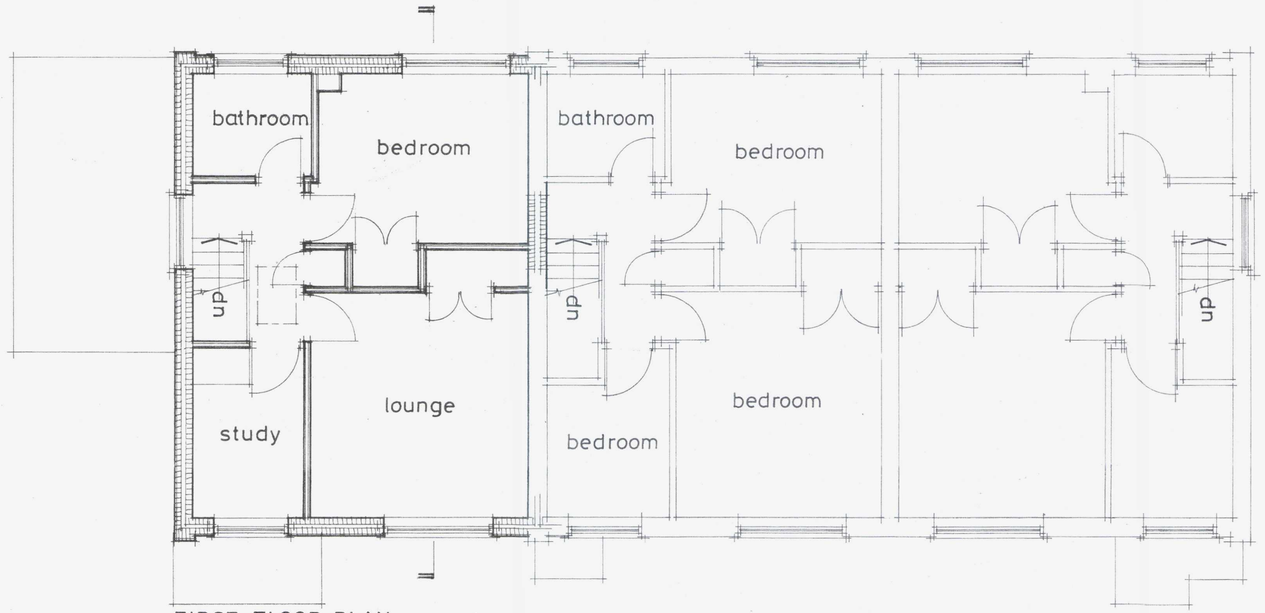

FIRST FLOOR PLAN

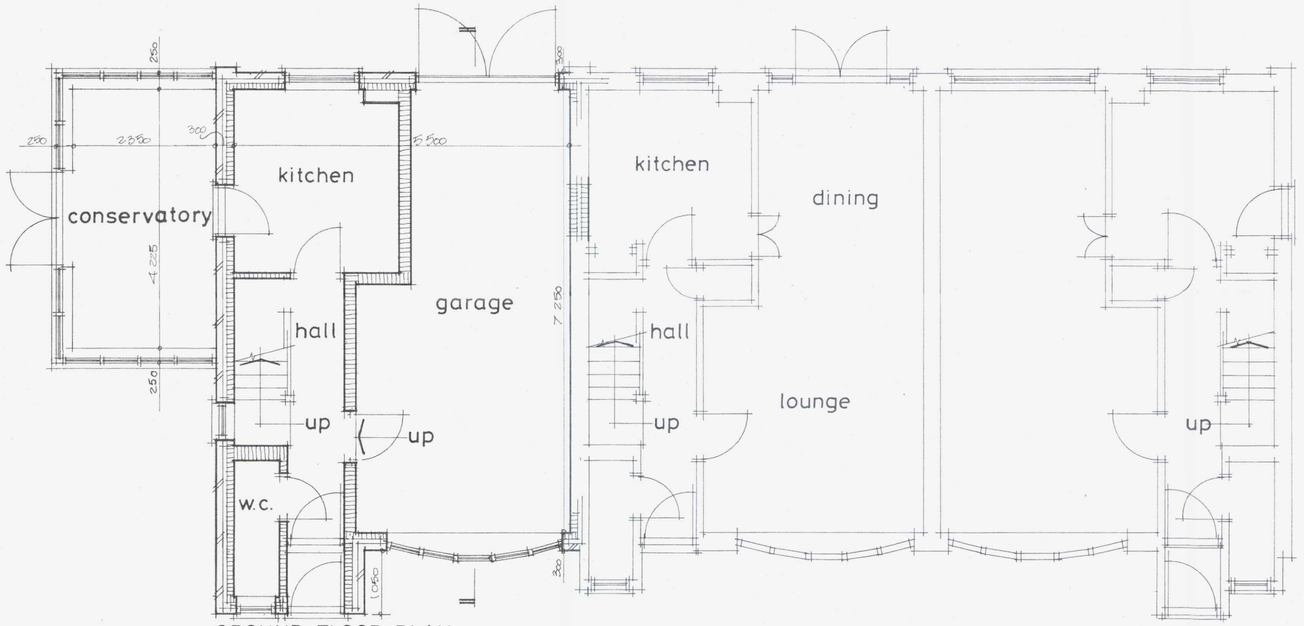

GROUND FLOOR PLAN

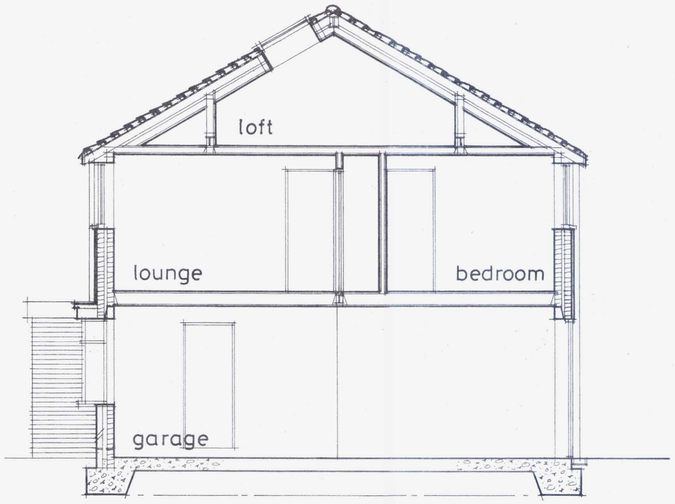

SECTION THRO'./ PORCH EAST ELEVATION

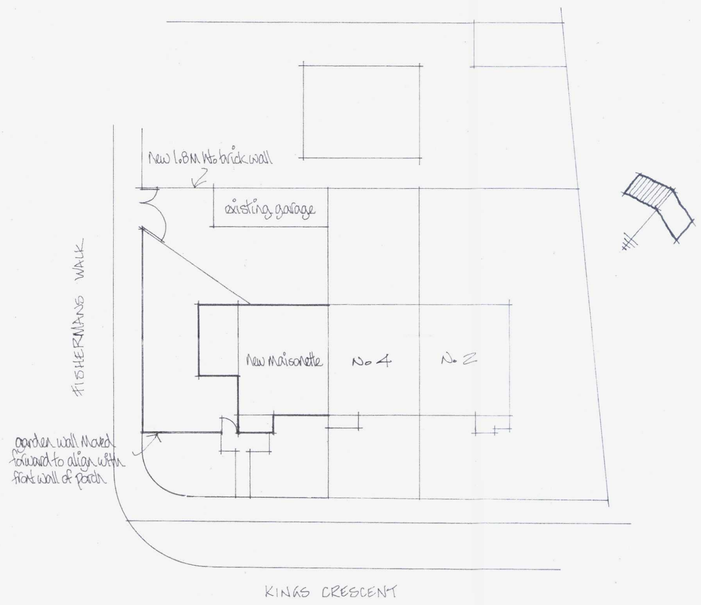

Site Layout
1:200

Alan Scarratt
ARCHITECTURAL SERVICES

33 Hurley Road, Worthing, West Sussex BN13 2PA
Tel/Fax: (01903) 690102

client Mr. A. Bates

job 4 Kings Crescent
Shoreham Beach
West Sussex

dwg. no. AS.620.1D

dwg. title end of terrace maisonette with integral garage

drawn by

date March 2015 scale 1:100 1:50

Do not scale off drawings

Check all dimensions on site before all work is commenced

All goods materials and workmanship to conform with current building regulations, B.S.S. and C.O.P.'s