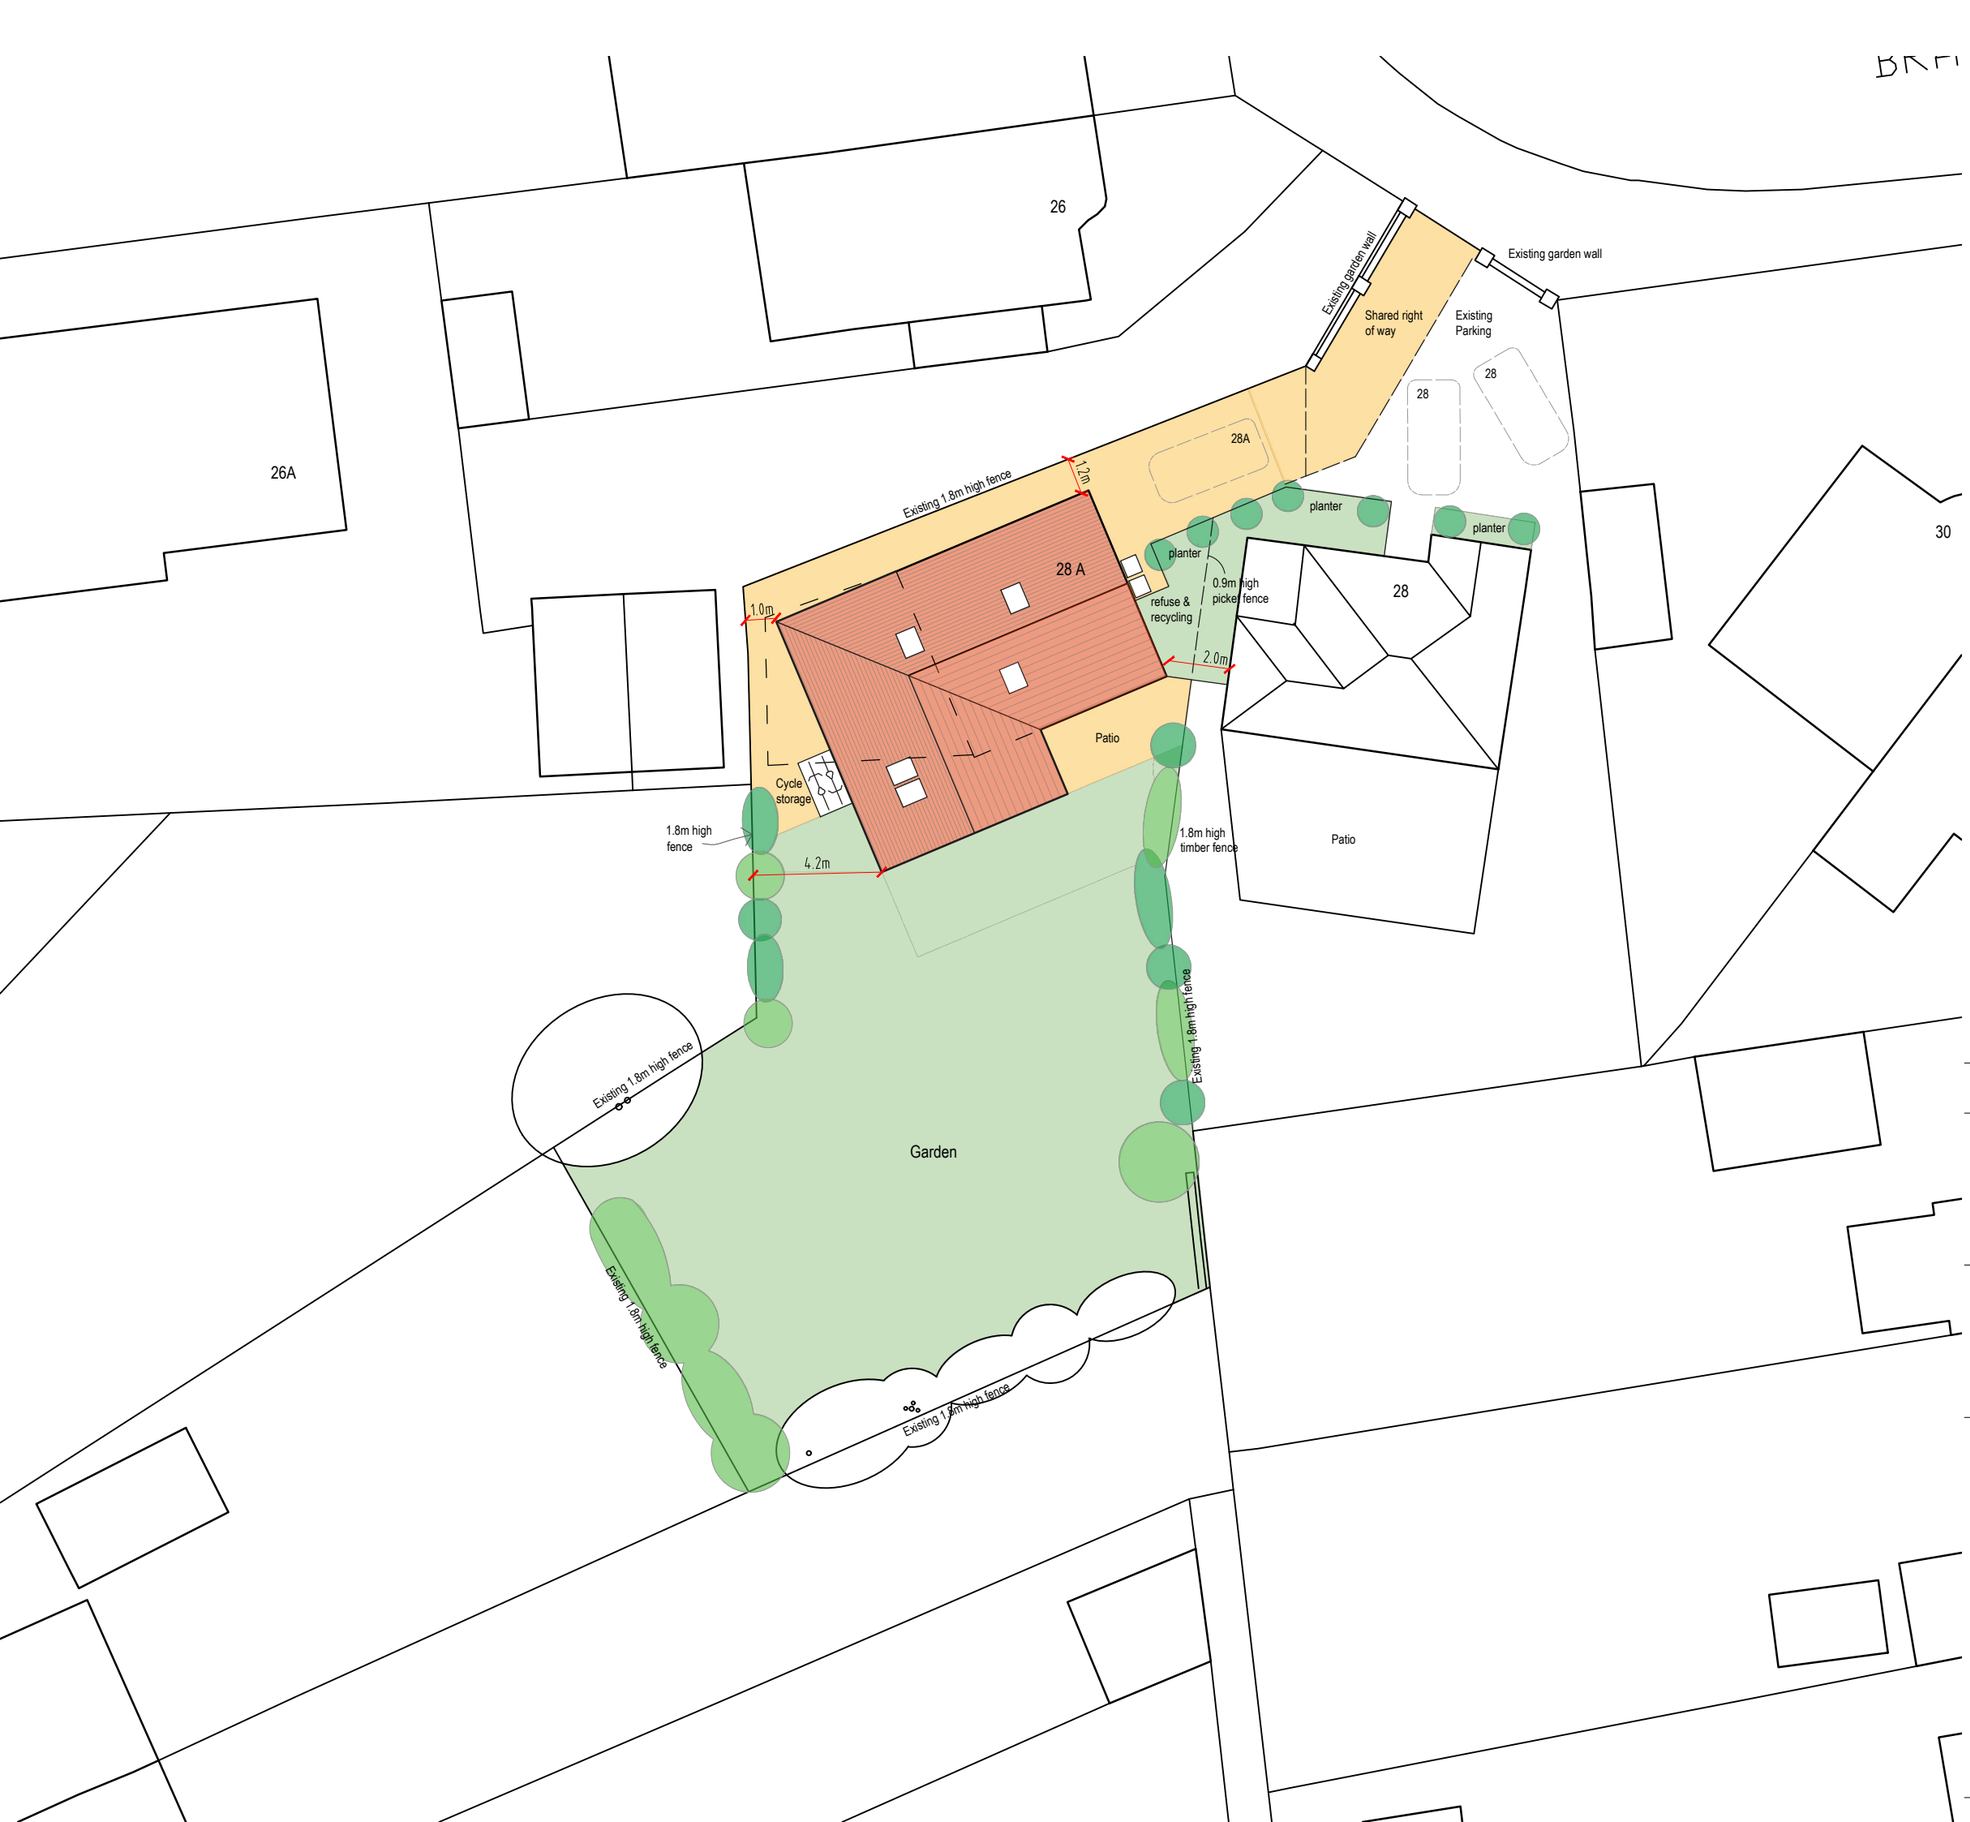


N

0 2 4 6m 10m

Scale 1:200

Rev	Description	Date
C	Planting and fences added	13.01.26
B	Dormer omitted and planting added	22.12.25
A	Boundary dimensions added	09.09.25

Job Reference

Extension & Conversion
Rear of 28 Bramber Road
Worthing, BN14 8QB

Client

Mr Wheatley

Drawing Title

Proposed Site Layout

Drawing No Rev

ADC 1585/07 C

Date	Scale	Dwg Size	Plot Style	Drawn	Checked
15.05.25	1/200	A3	ADC+red	AD	

All dimensions to be checked on site and do not scale from this drawing. This drawing should be approved by Local Authority Building Control or other appropriate checking authority prior to commencement of work. This drawing should not be reproduced without the prior consent of the author.

ADC Alistair Dodd Consulting

Architectural Services

Citibase Brighton. 95 Ditchling Road
Brighton . East Sussex . BN1 4ST
Tel: 01273 558330
Email: info@adcbrighton.co.uk
www.adcbrighton.com