

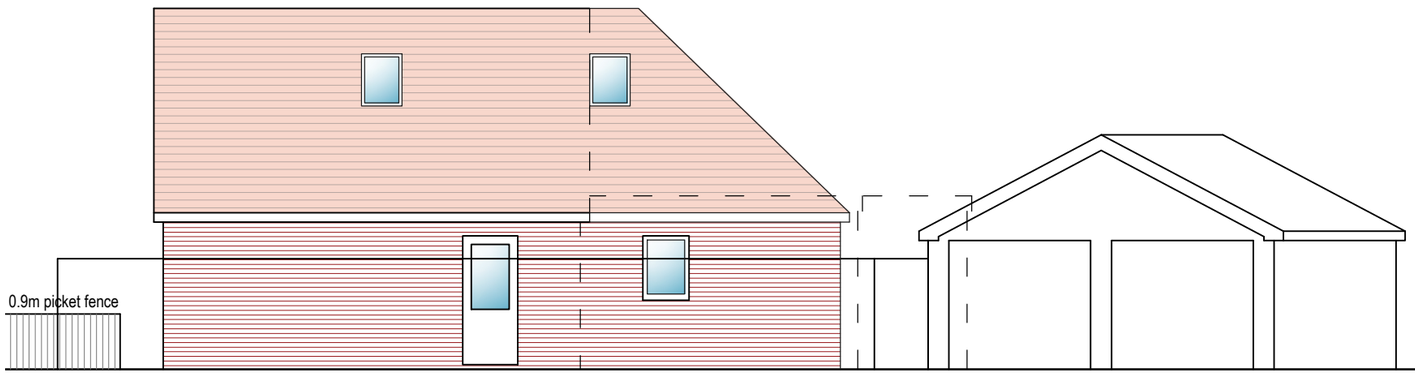



Side (North) Elevation @ 1:100

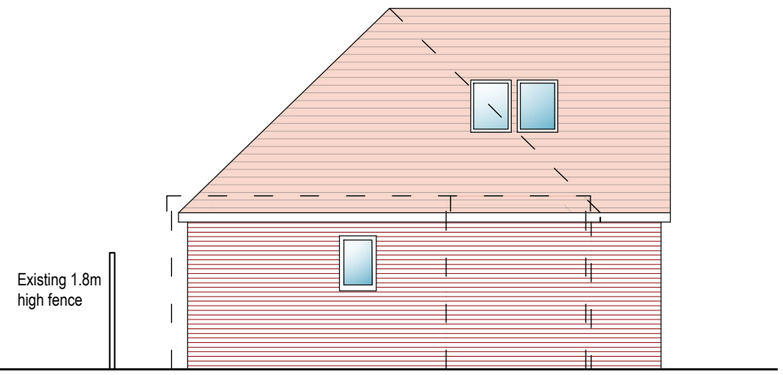

Rear (West) Elevation @ 1:100

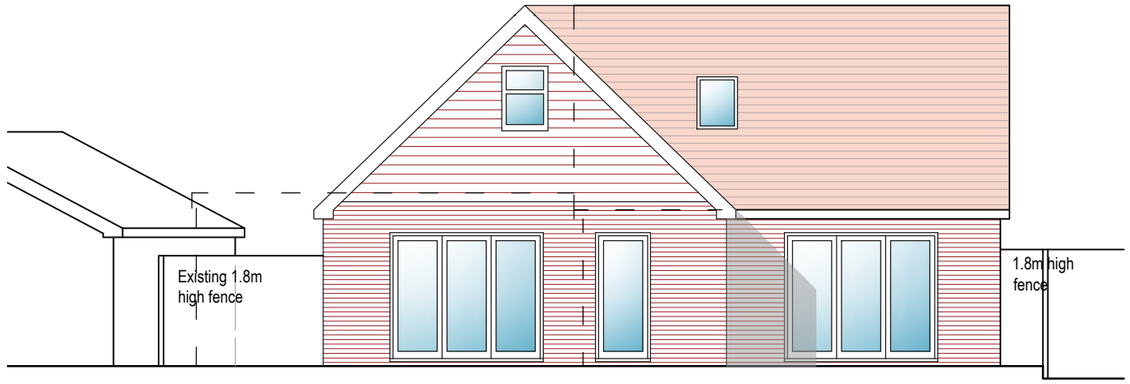

Side (South) Elevation @ 1:100

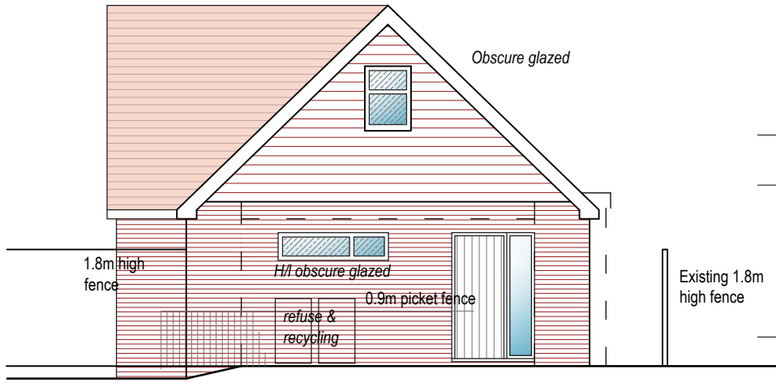

Front (East) Elevation @ 1:100

0 1 2 3 5m

Scale 1:100

Rev	Description	Date
B	Obscure glazing and fences added	13.01.26
A	Dormer omitted	22.12.25

Job Reference
Extension & Conversion
Rear of 28 Bramber Road
Worthing, BN14 8QB

Client
Mr Wheatley

Drawing Title
Proposed Elevations

Drawing No Rev
ADC 1585/09 B

Date	Scale	Dwg Size	Plot Style	Drawn	Checked
15.05.25	1/100	A3	ADC+red	AD	

All dimensions to be checked on site and do not scale from this drawing. This drawing should be approved by Local Authority Building Control or other appropriate checking authority prior to commencement of work. This drawing should not be reproduced without the prior consent of the author.

ADC Alistair Dodd Consulting
Architectural Services
Citibase Brighton. 95 Ditchling Road
Brighton . East Sussex . BN1 4ST
Tel: 01273 558330
Email: info@adcbrighton.co.uk
www.adcbrighton.com