
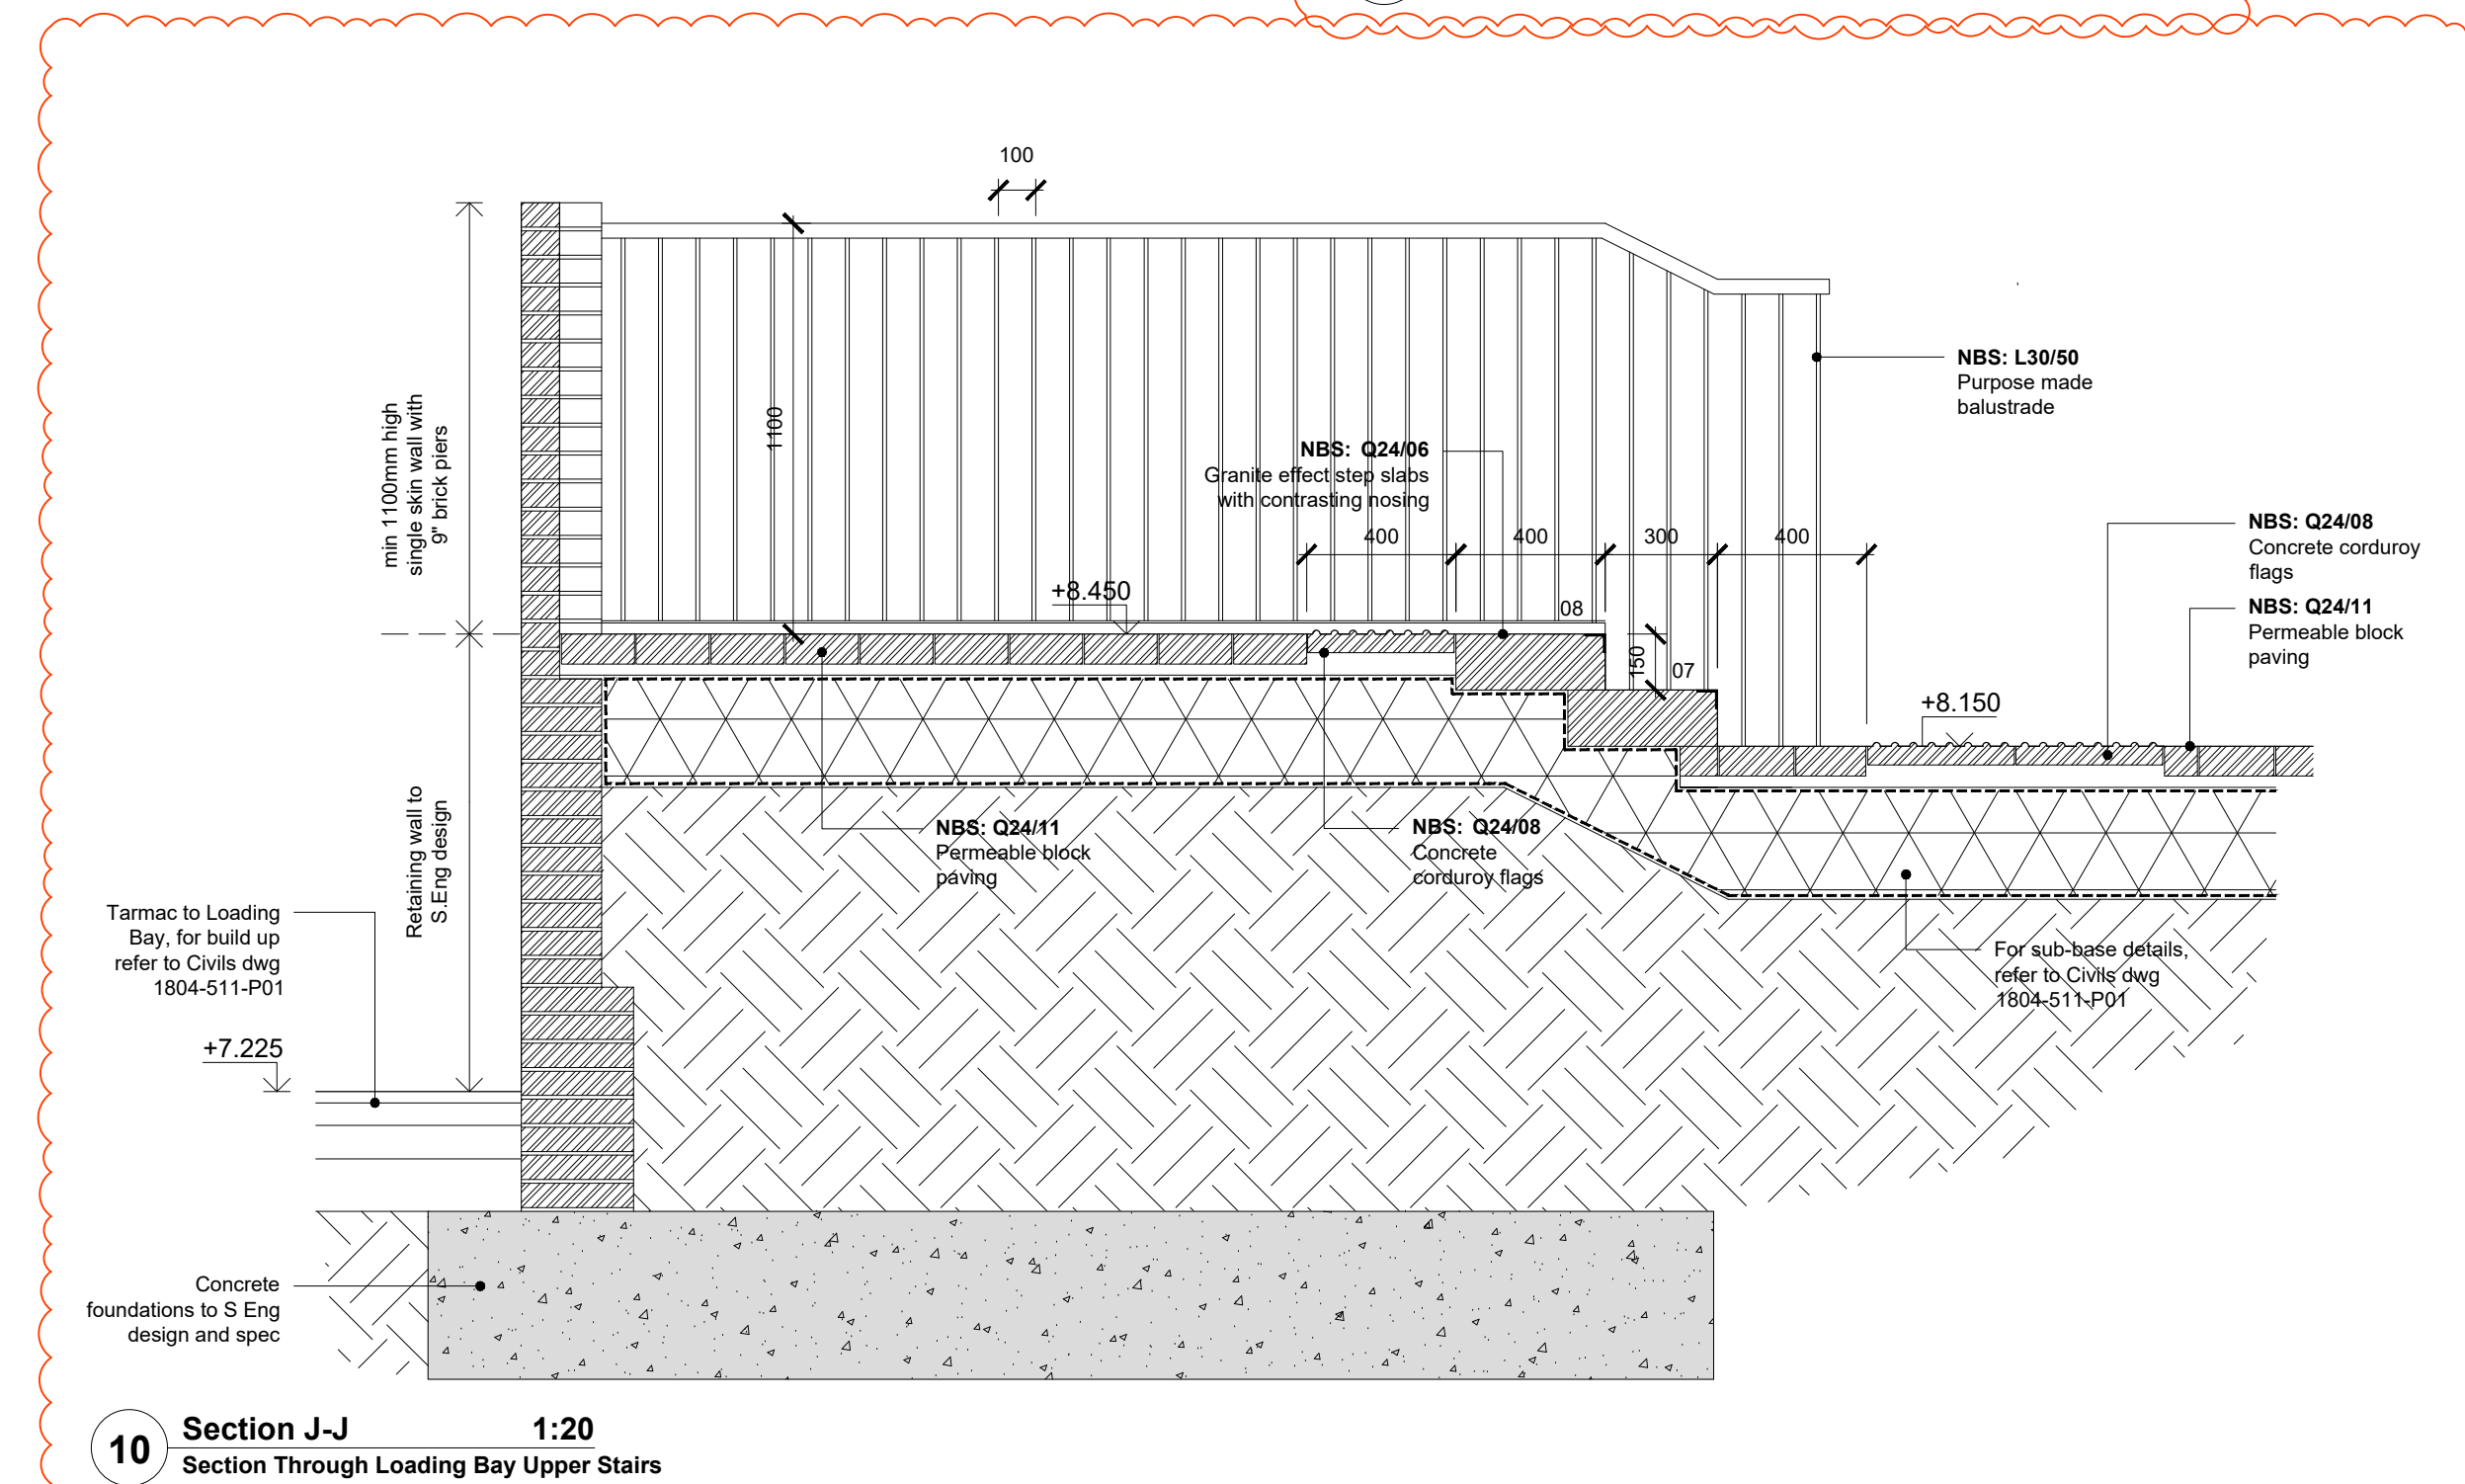
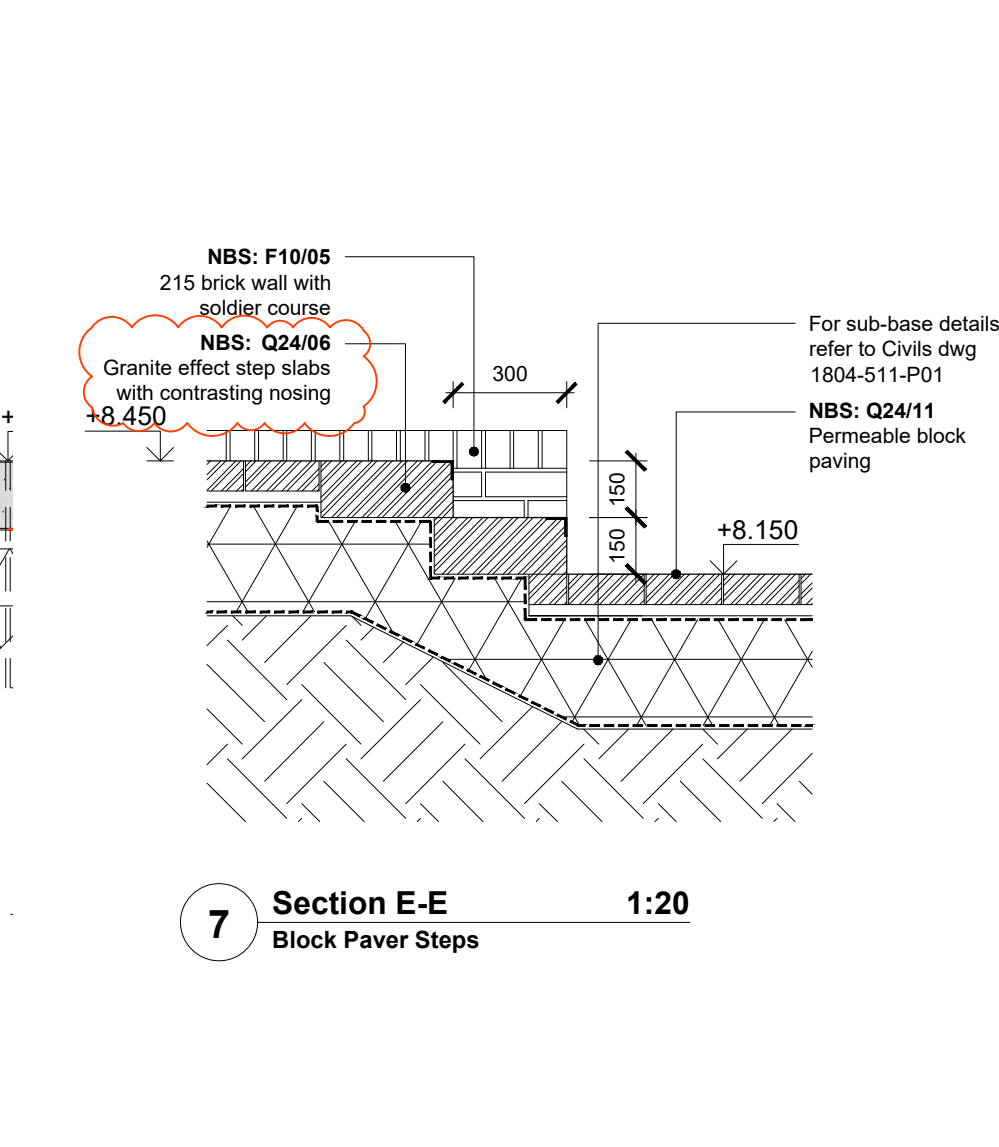
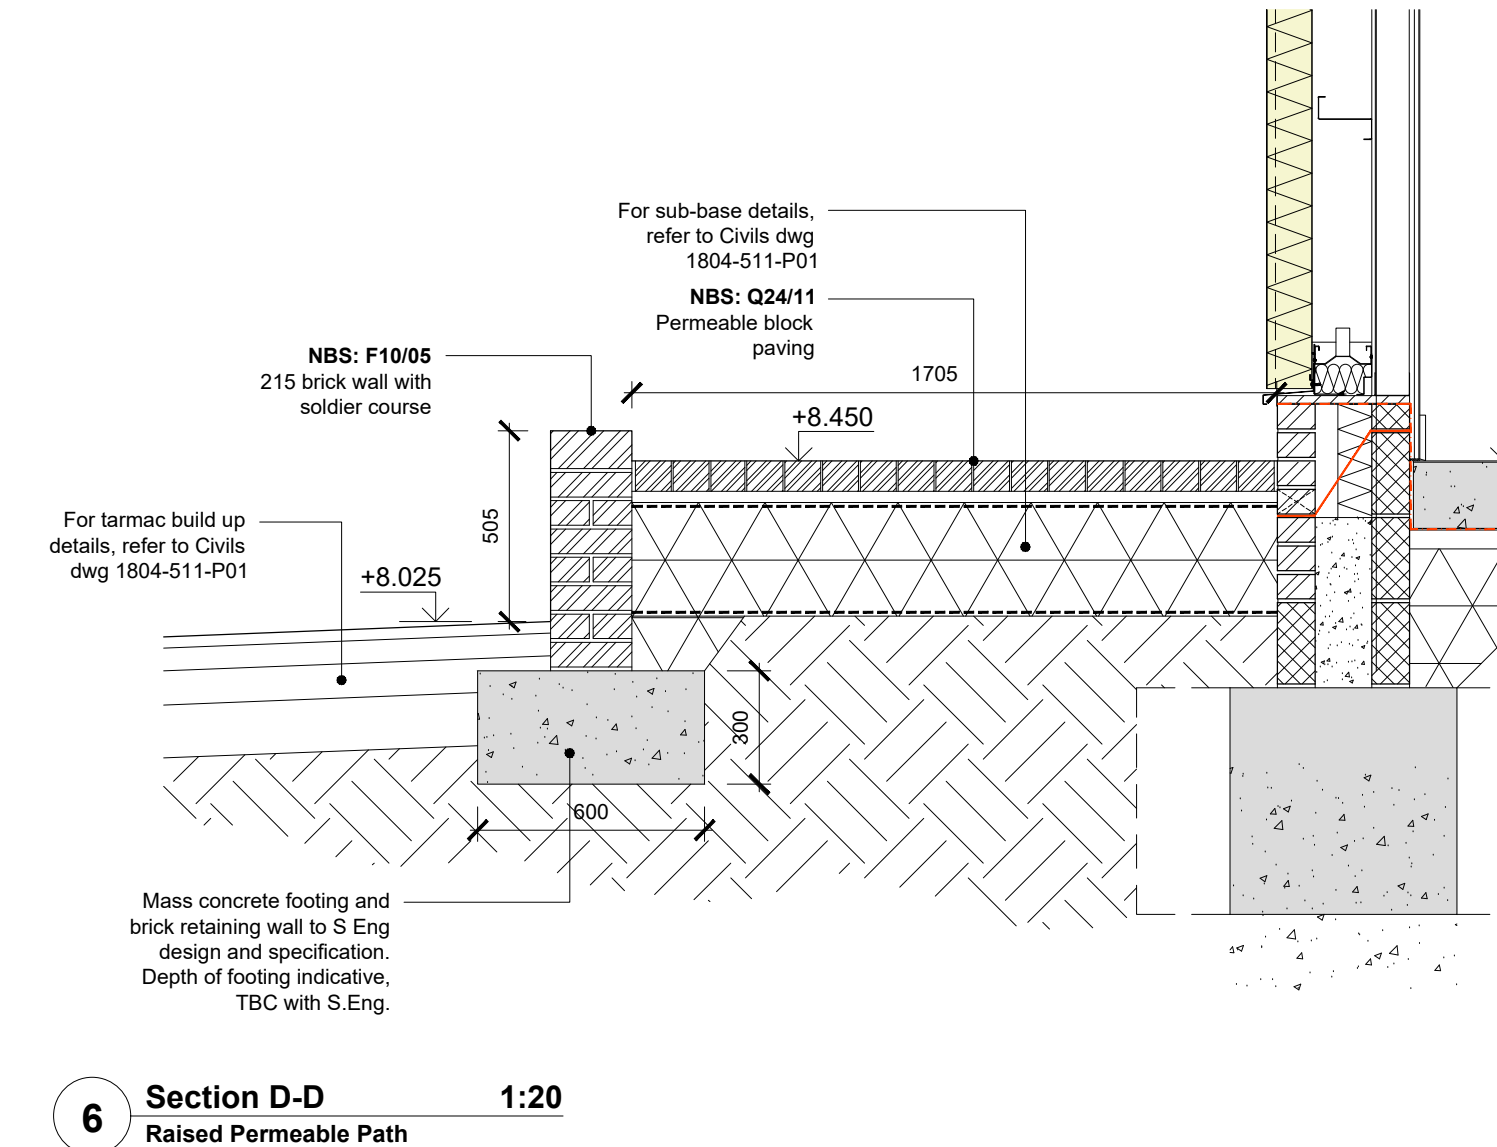
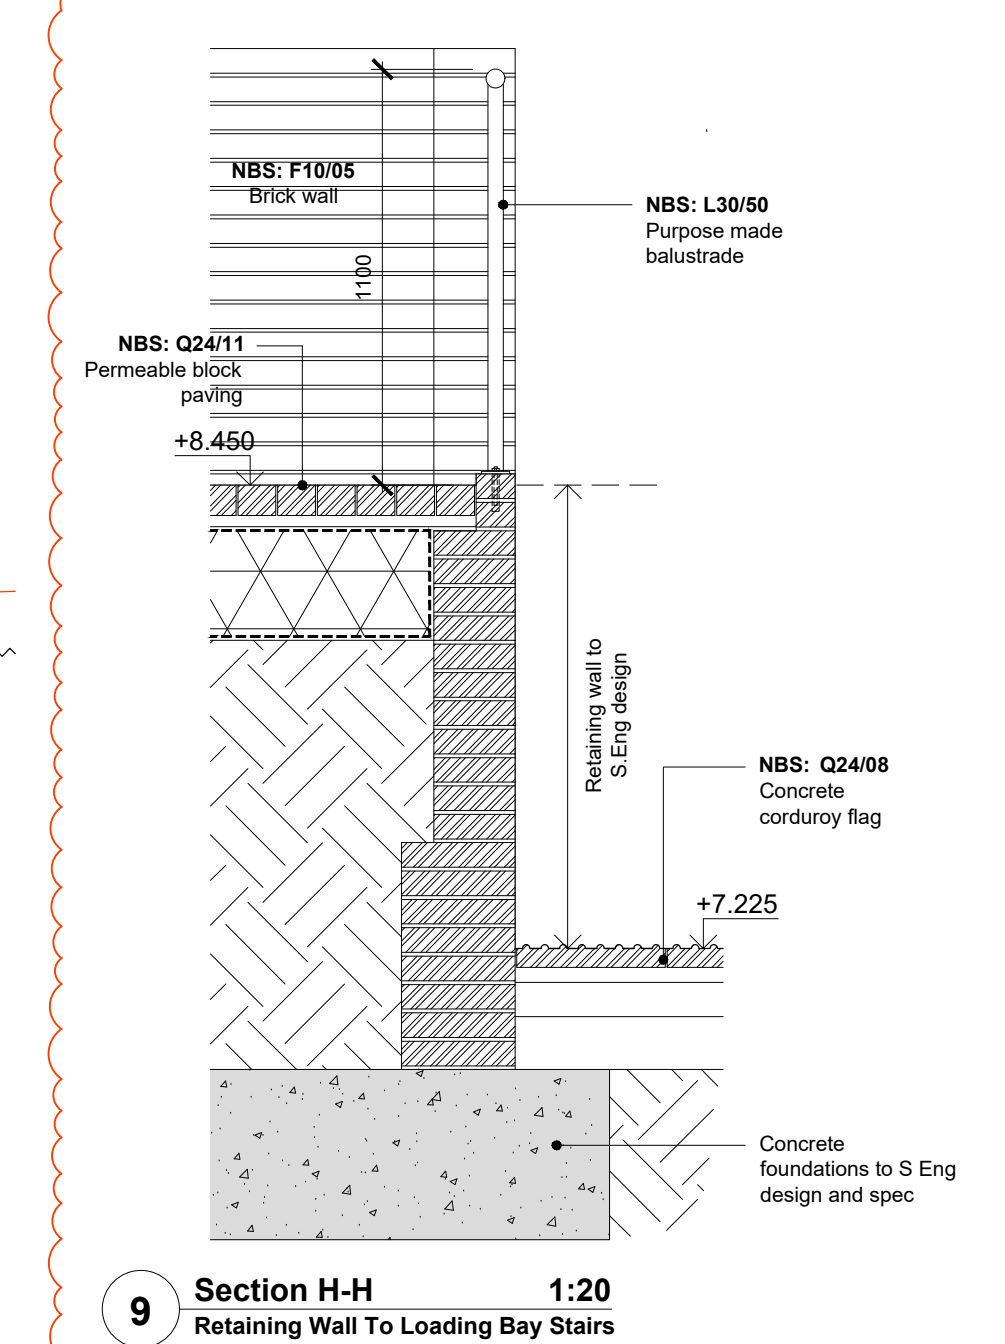
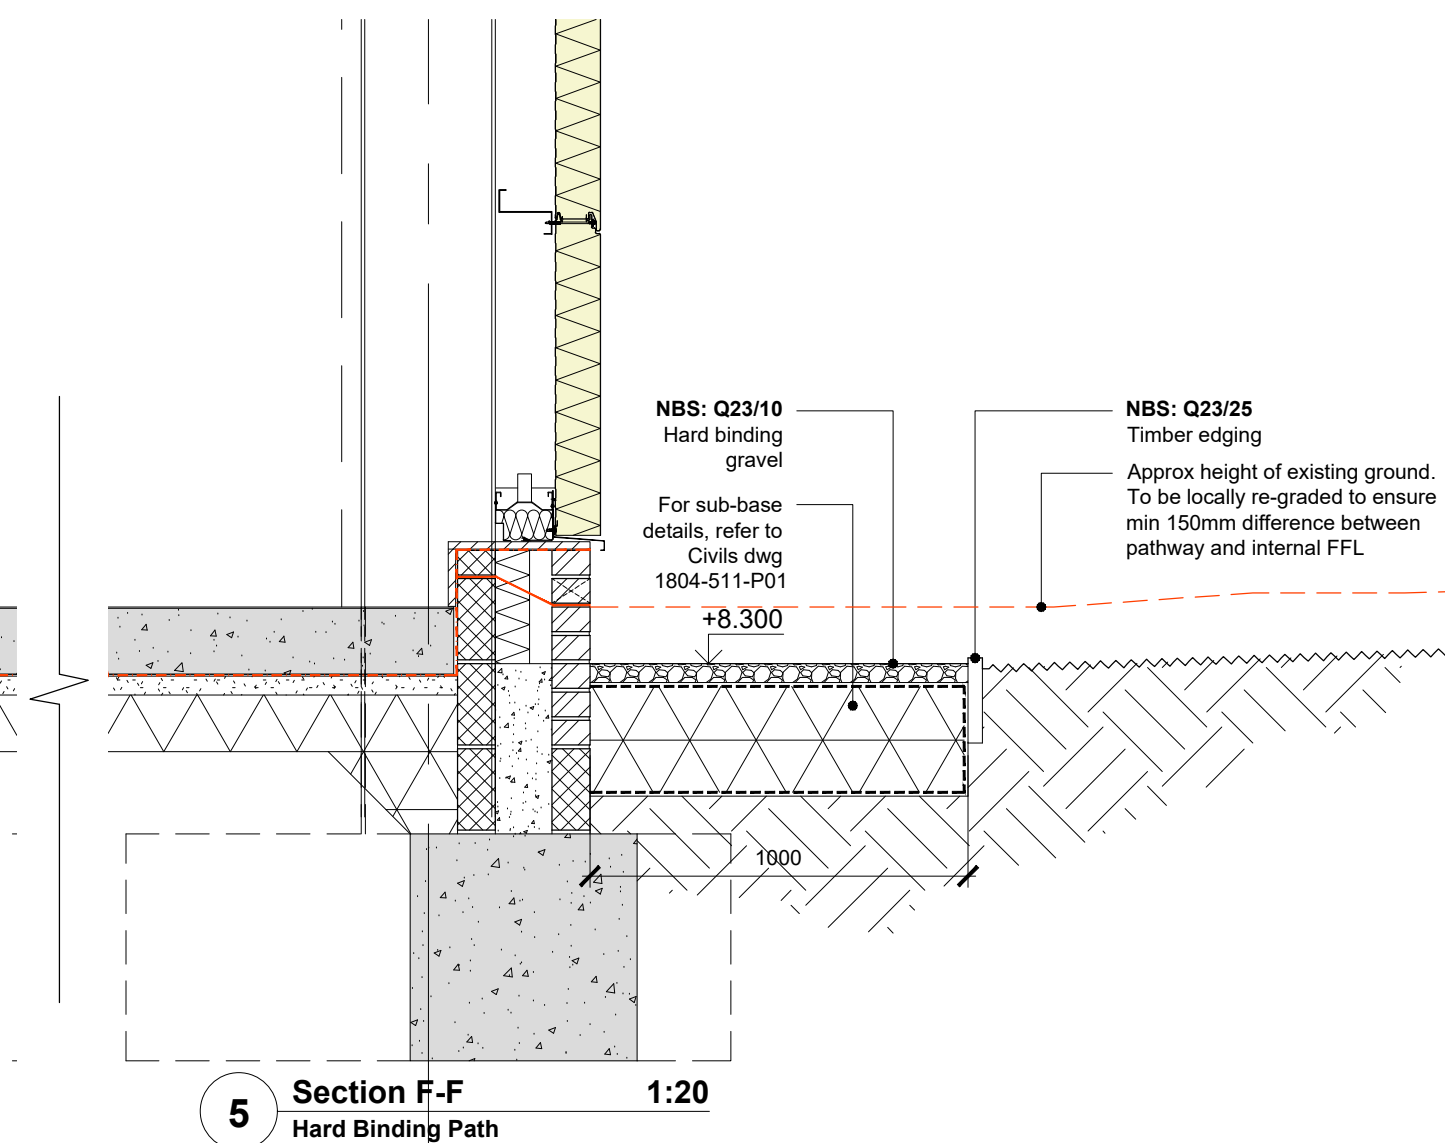
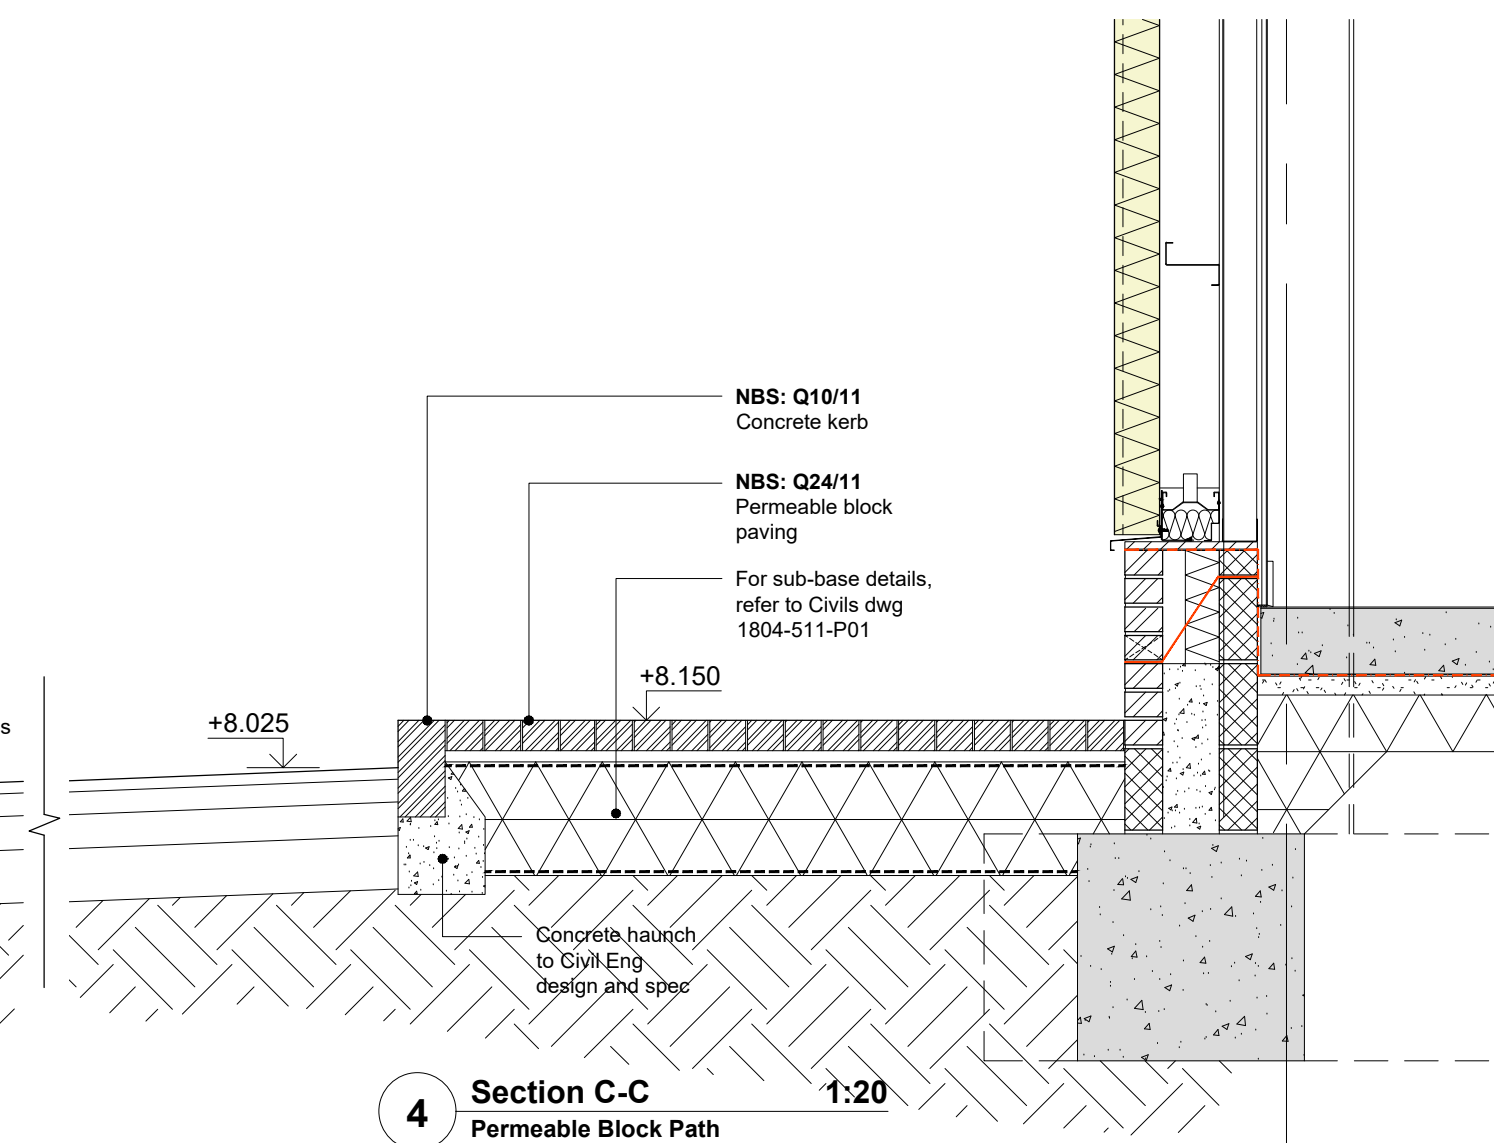
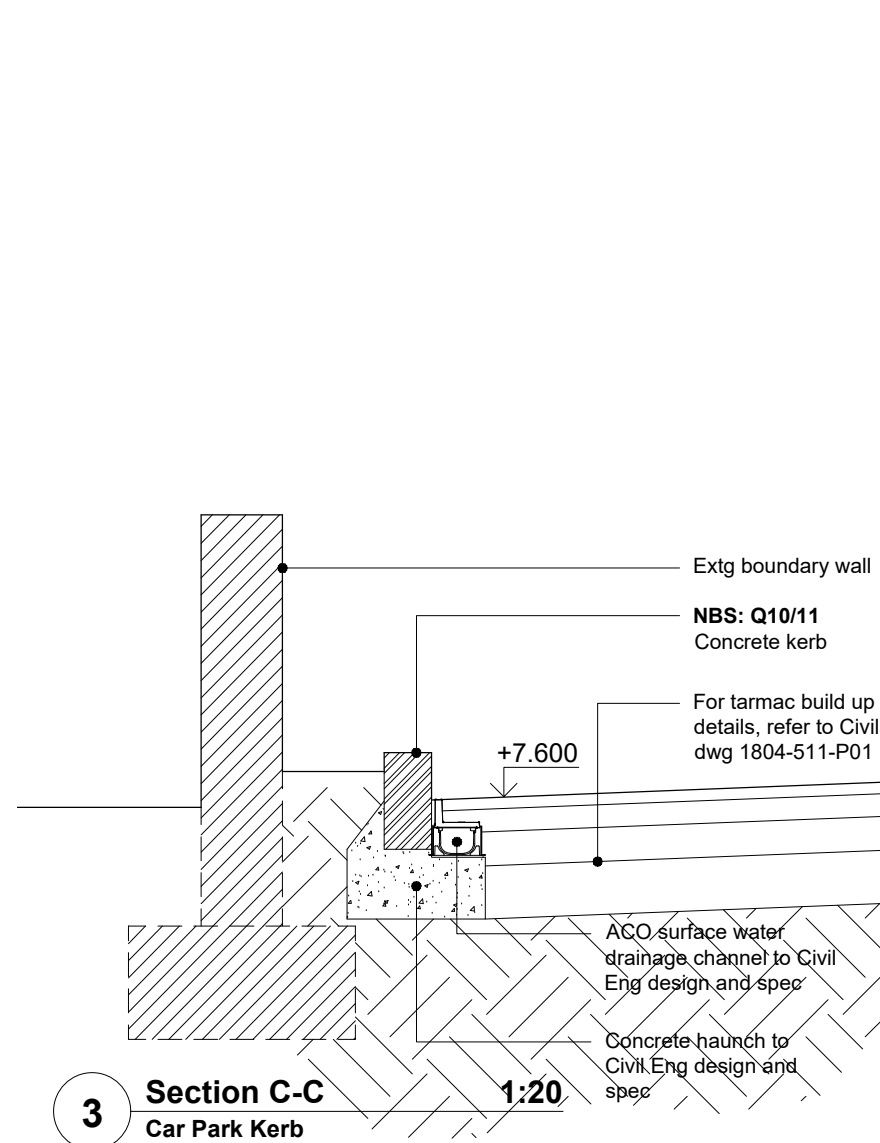
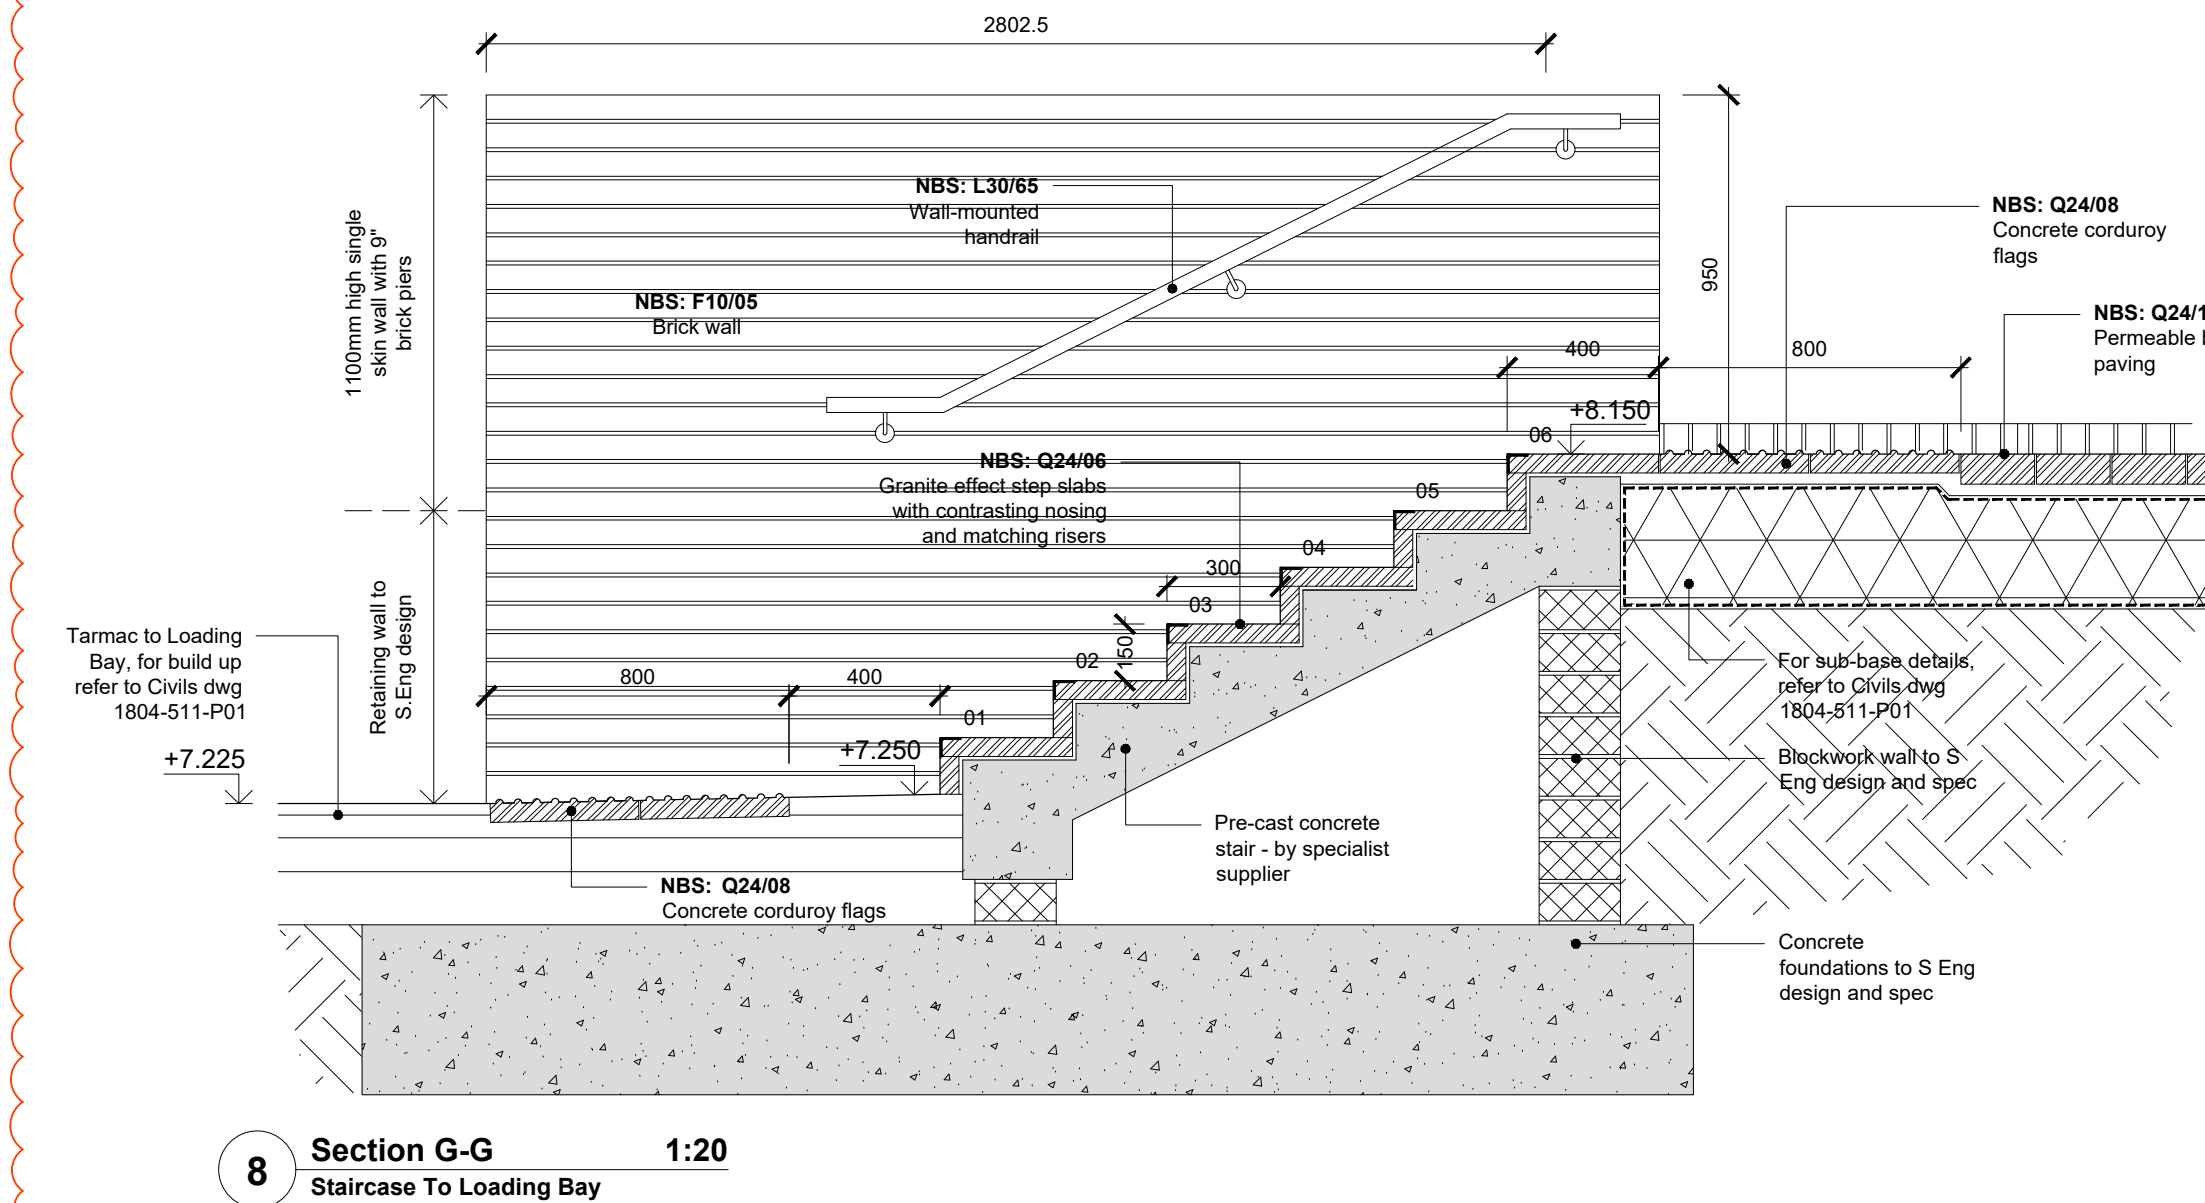
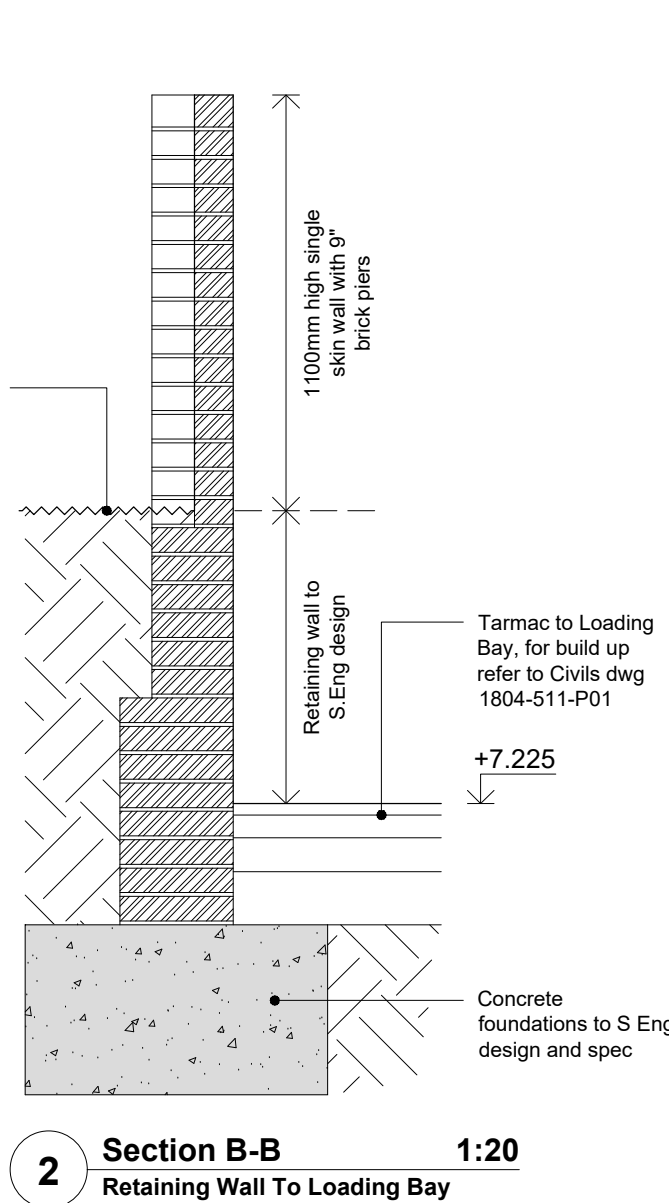


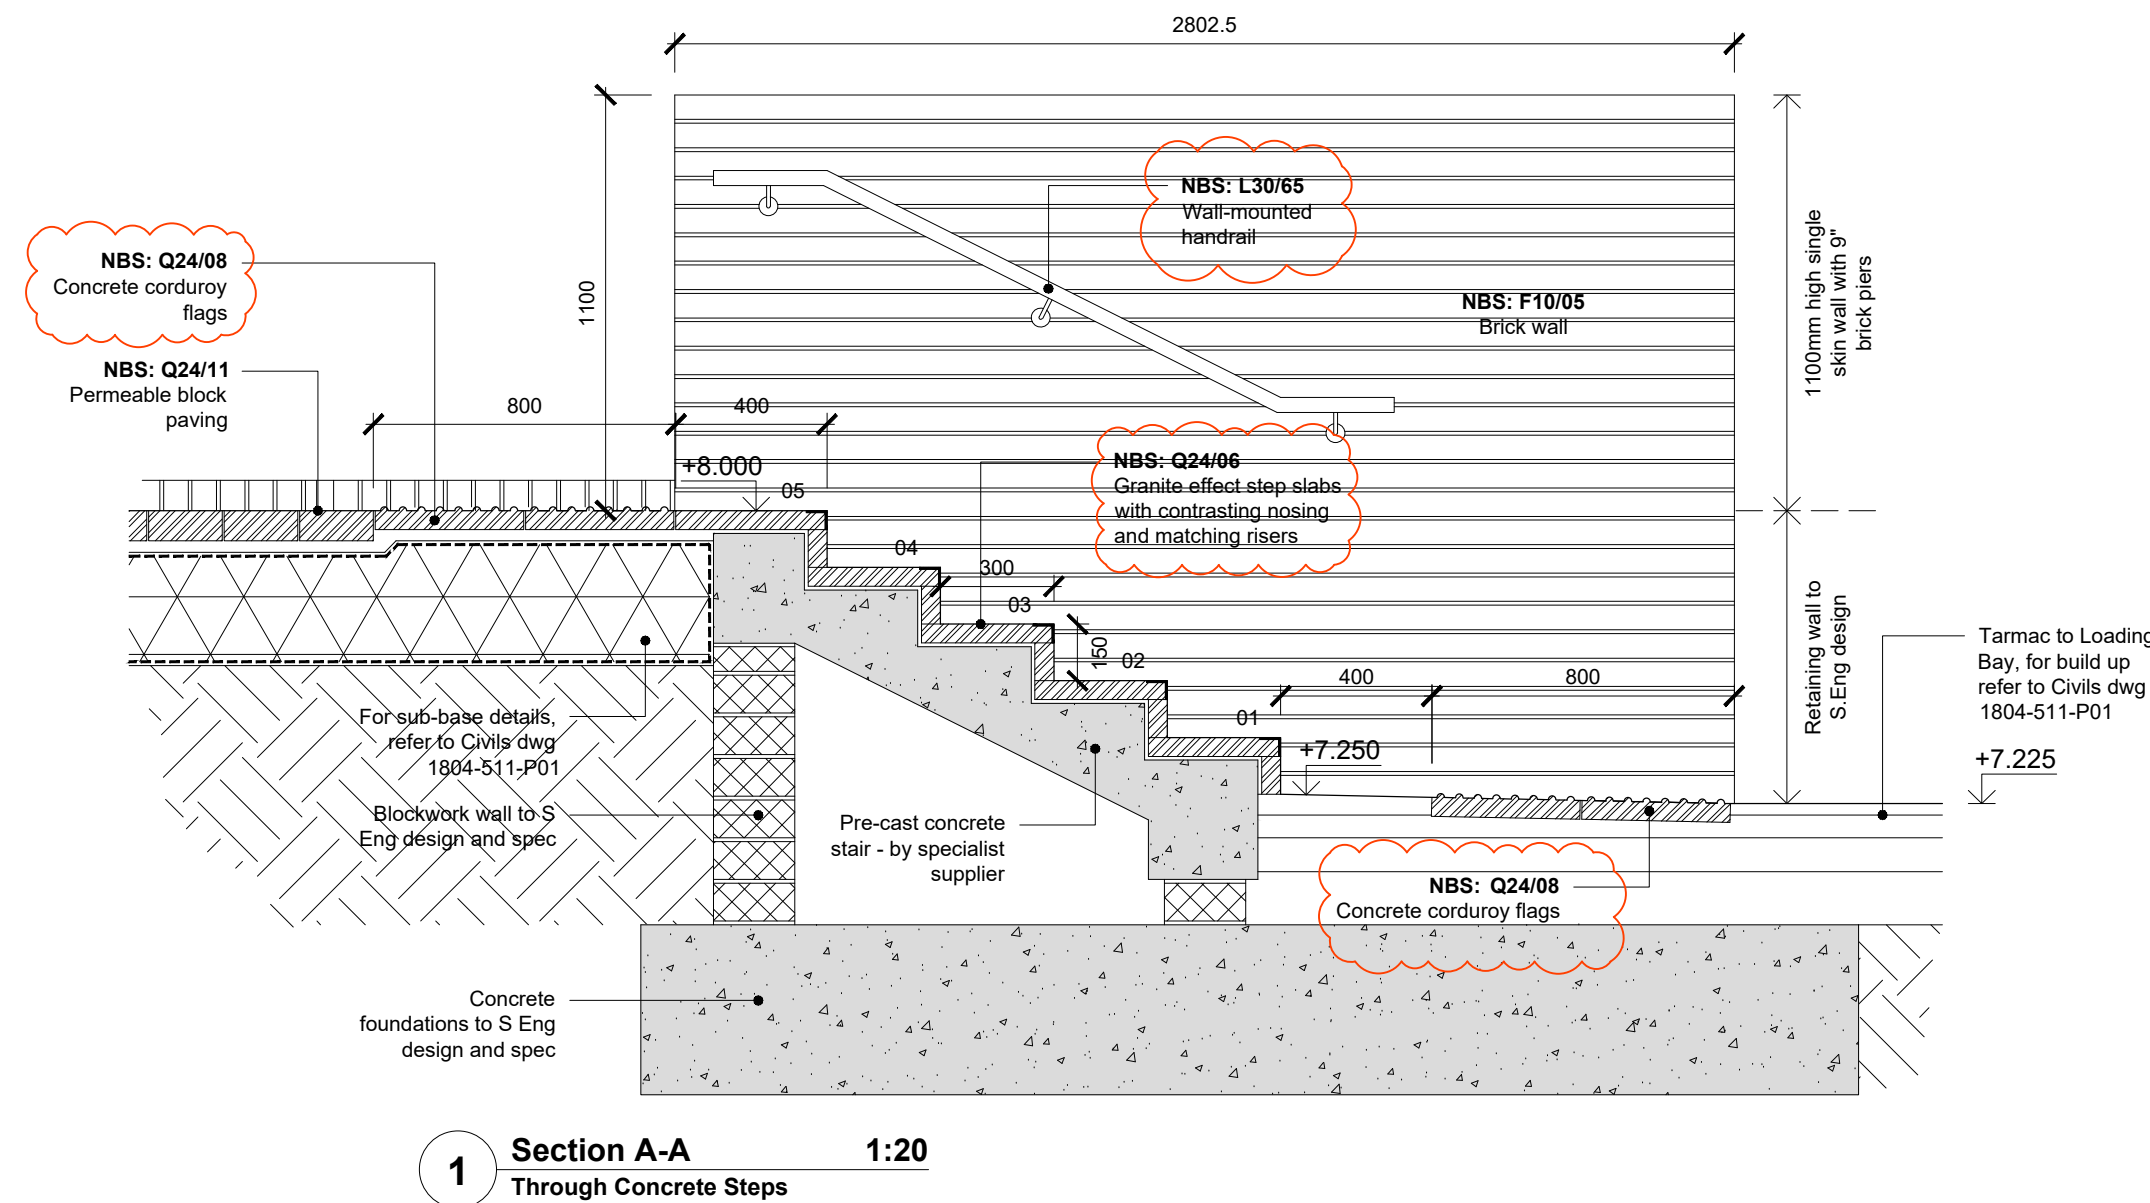

A	12/11/2025	Part M compliant surfaces added, specs updated. Additional sections added.	CM	MS
/	19/01/2024	Issued for Tender.	CM	MS
Rev. Date	Notes	Drawn	Checked	

MS MortonScarr
47 Middle Street | Brighton | East Sussex | BN1 1AL
tel. 01273 220407 info@mortonscarr.com www.mortonscarr.com

Client:
Scout Store Ltd

Project:
75 Marlborough Road
Lancing, BN15 8UG

Drawing:
**Proposed
Hard Landscaping Details**

Scale 1:20@A1	Drawn By CM	Checked By MS	Issued For TENDER
Drawing No.			Revision

2280(59)102 **A**