Copyright JWA Architects Limited

A 18.05.16 OUTLINE OF PROPOSALS ADDED. MRK

ADUR & WORTHING
PLANNING SERVICES
PLAN AWDM/ 0743/16.
DATE VALID 19 MAY 2016

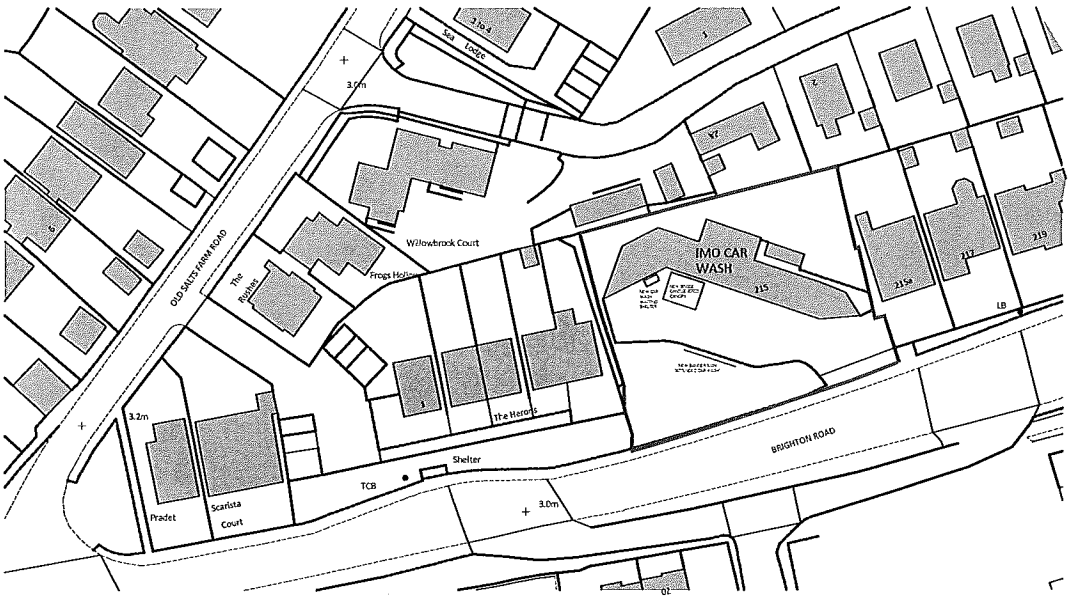

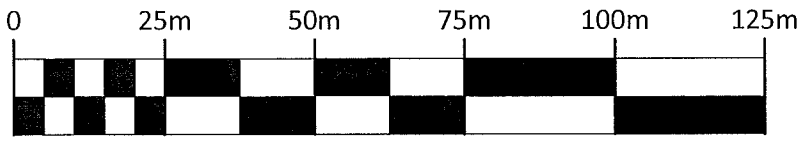

JWA Architects Limited
Robert Tresham House,
Clipston, Market Harborough,
Leicestershire LE16 9RZ

T +44 (0) 1858 525343
F +44 (0) 1858 525527
E office@jwa-architects.co.uk
W www.jwa-architects.co.uk

Client: ANDUFF CAR WASH LTD

Project: IMO CAR WASH
BRIGHTON ROAD
LANCING

Drawing: SITE LOCATION PLAN

Purpose: PLANNING Date: 10.05.16
Scale: 1:1250@A4 Drawn: MRK
Dwg. No: J8774 / 03 Revision: A

1P