9.2 +
4.0
13.2

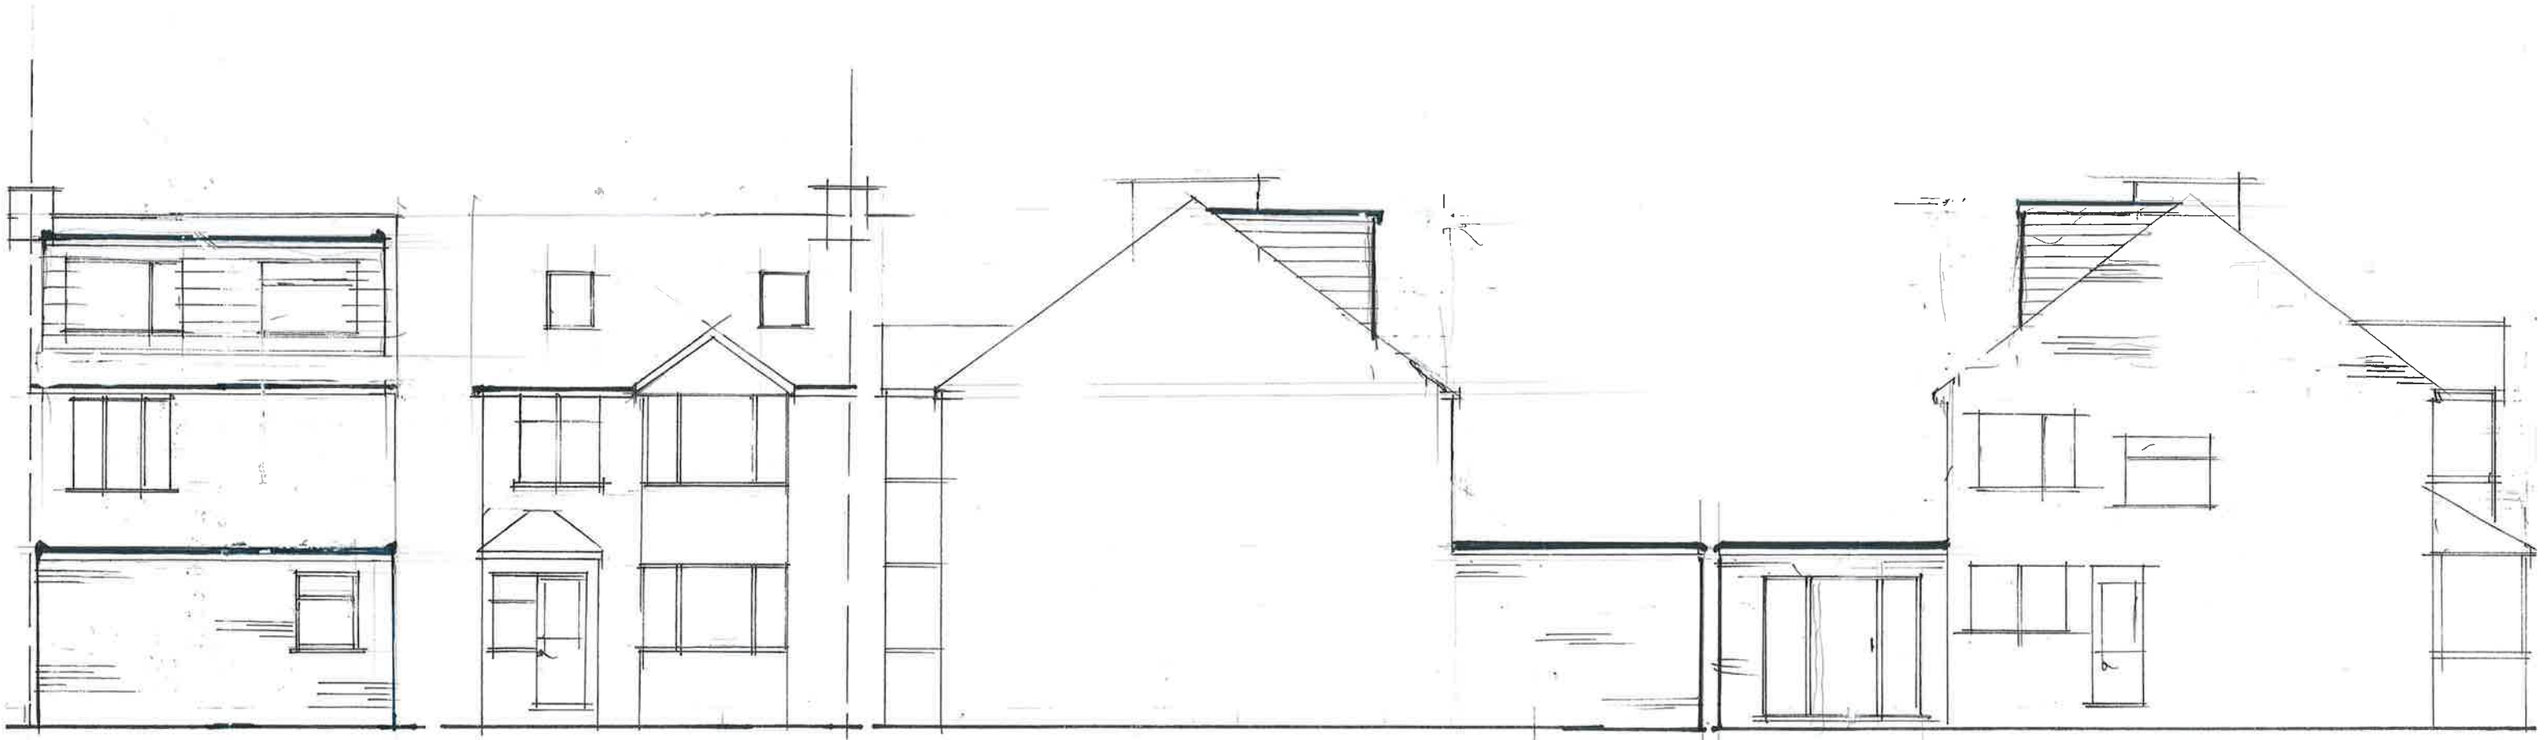

NORTH ELEVATION

SOUTH ELEVATION

EAST ELEVATION

WEST ELEVATION

ALL AS PROPOSED..

1:100

0 1 2 3 4 5

A3.

PROPOSED EXTENSION & GARAGE CONVERSION - 8 BRUCE WAY, WEST WORTHING, BN11 5JX.