
The property owner is required to serve a party structure notice on the adjoining owner as required by The Party Wall etc Act 1996.

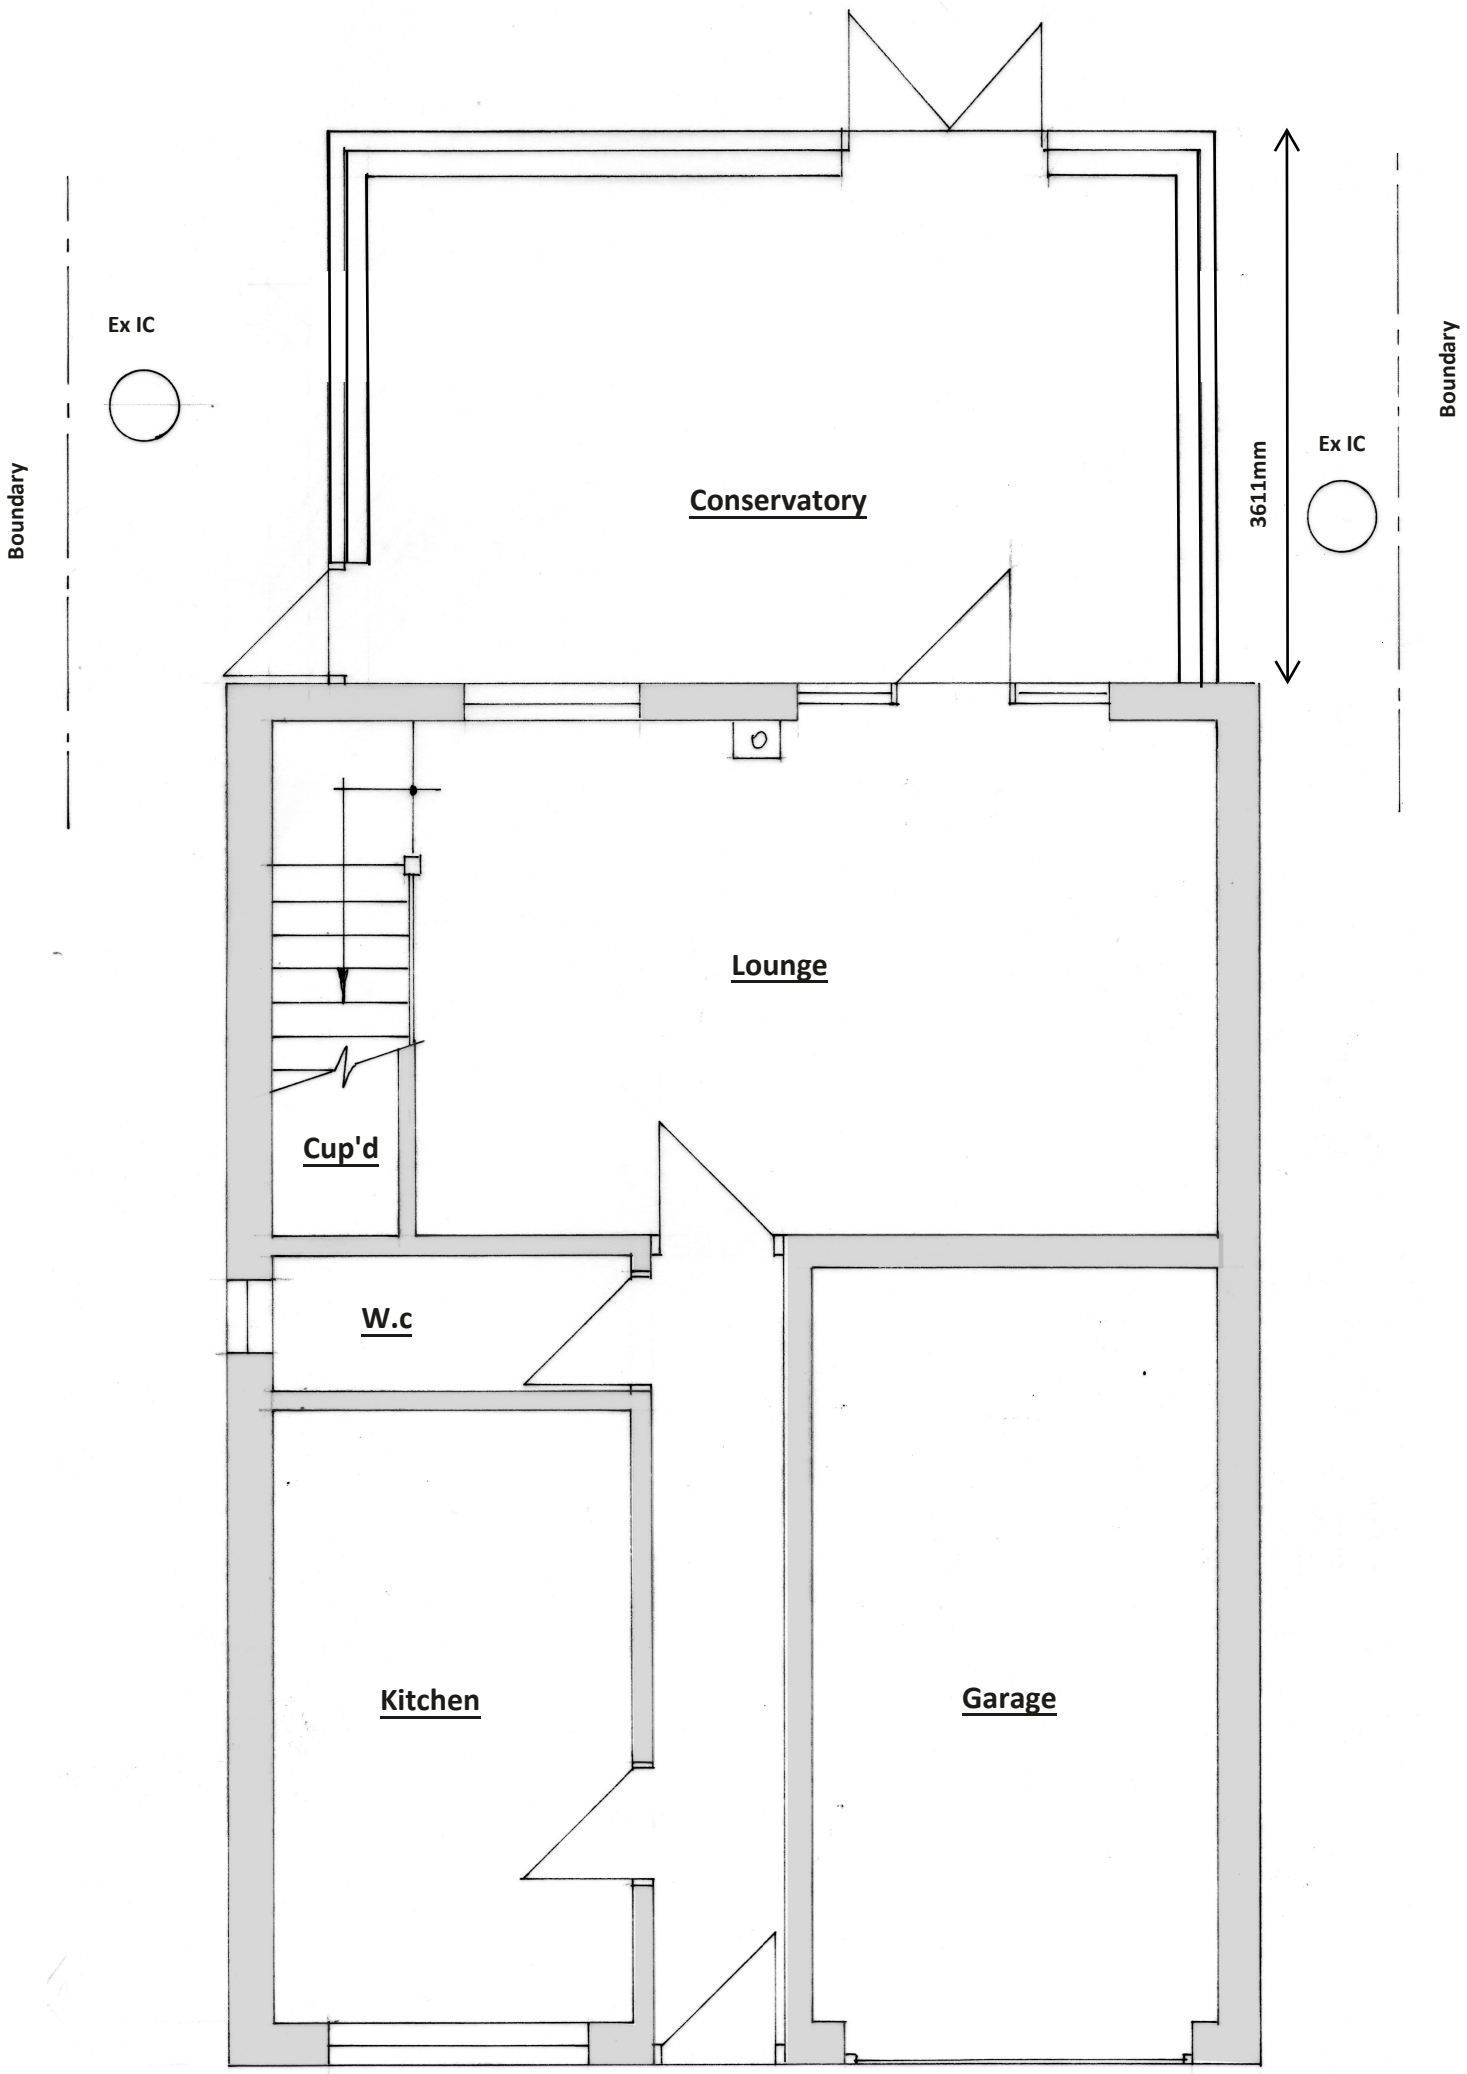

Existing Ground Floor Plan 1:50

1:100

0 1 2 3 4 5 6 7 8 9 10

1:50 @ A3

0 1 2 3 4 5 6 7 8 9 10

cabe chartered association of building engineers

BSB S.Barrett Architectural, Structural & Party Wall Services stevebsbltd@yahoo.com 07974 715009 cabe chartered association of building engineers	1 The Downs Sompting	Conversion of conservatory to extension	CLIENT Mr & Mrs Greenfield DATE 18.10.2023 DRWG No BSB/23070/1/A	A3
		Drawn by Steve Barrett C.Build E, CABE		