

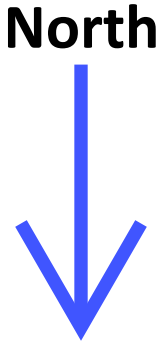
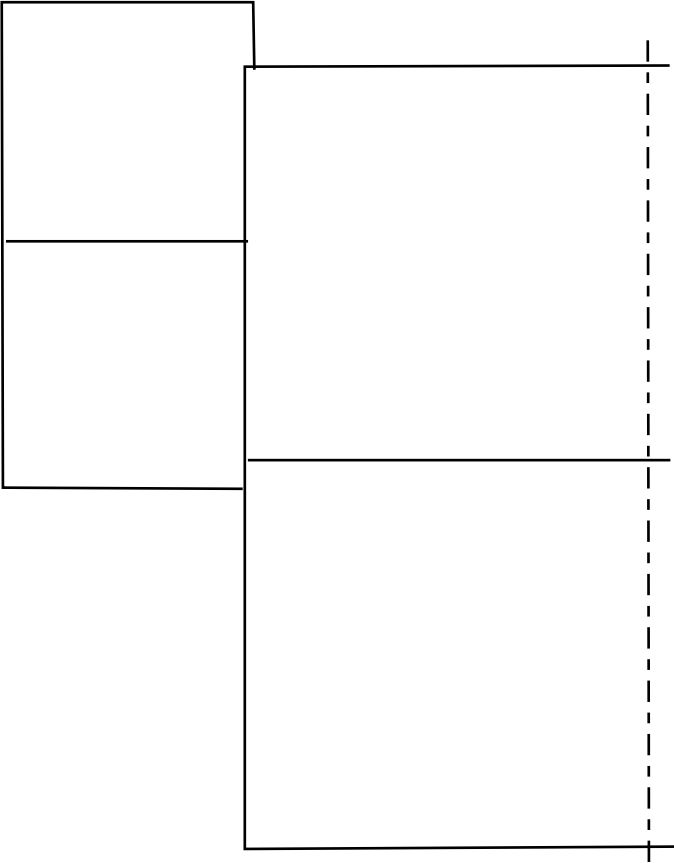


Due to the fact that not all information is available to confirm 100% that any proposed work is permitted development it is recommended that clients request a certificate of lawfulness is submitted.

Existing Roof Plan 1:100

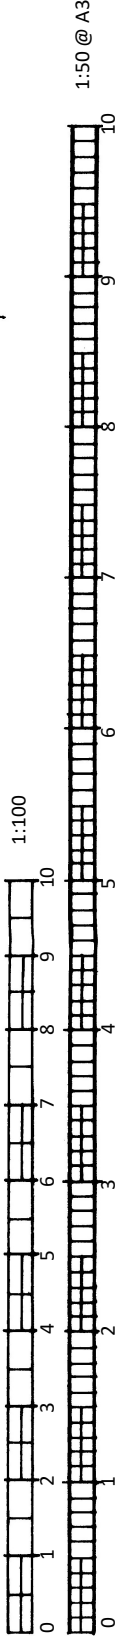

Proposed Roof Plan 1:100

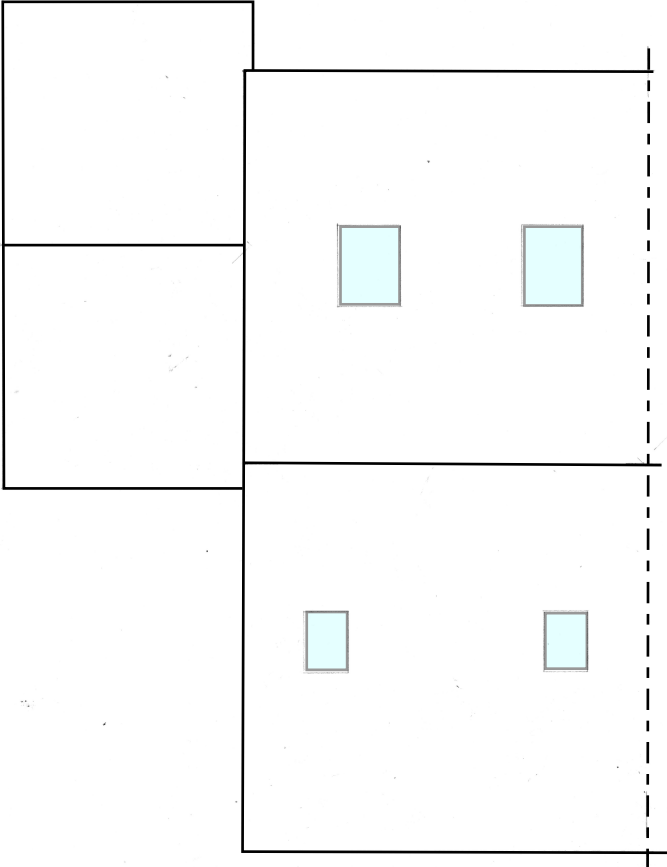

cabe
chartered
association
of building
engineers

BSB S.Barrett Architectural, Structural
& Party Wall Services

stevebsbltd@yahoo.com
07974 715009



6 Celandine Road,

Worthing

Loft & Garage conversion



CLIENT:

Grove

Sam

DATE: 26.02.2026

A3

DRWG No: BSB/26228/6/A