
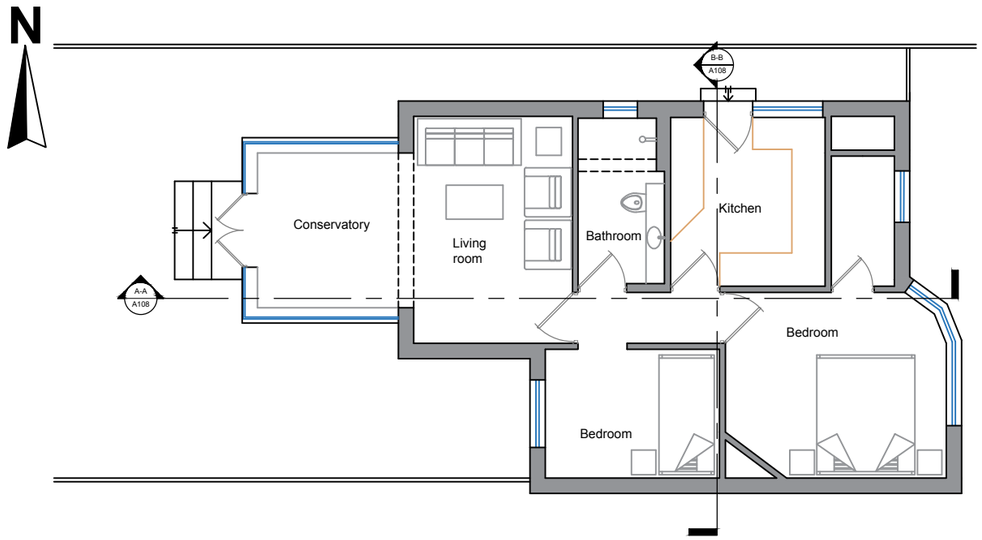



EXISTING GROUND FLOOR PLAN

Scale 1:100

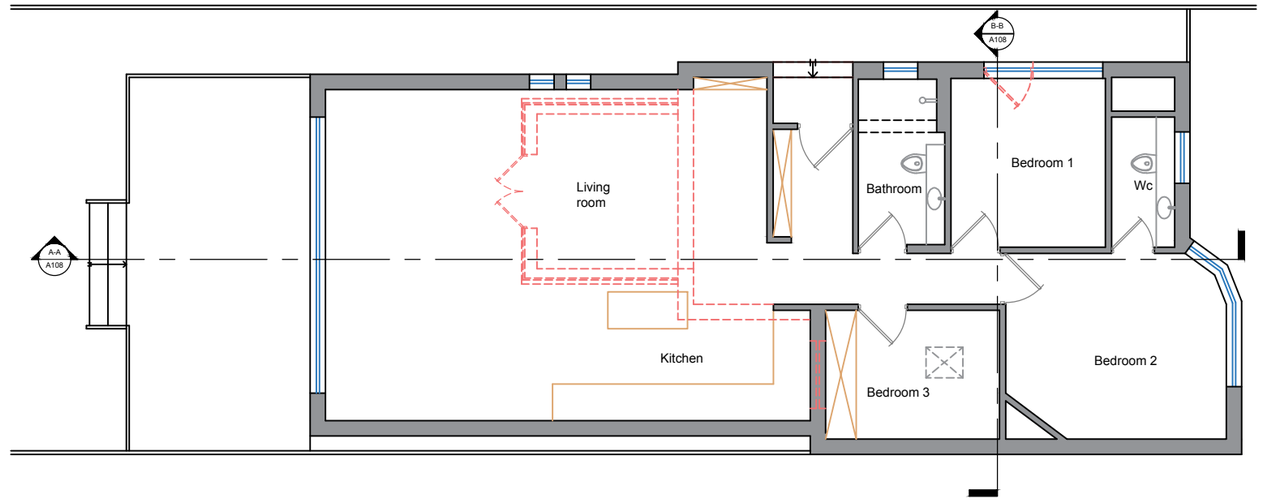


PROPOSED GROUND FLOOR PLAN BY SHOWING EXISTING

Scale 1:100

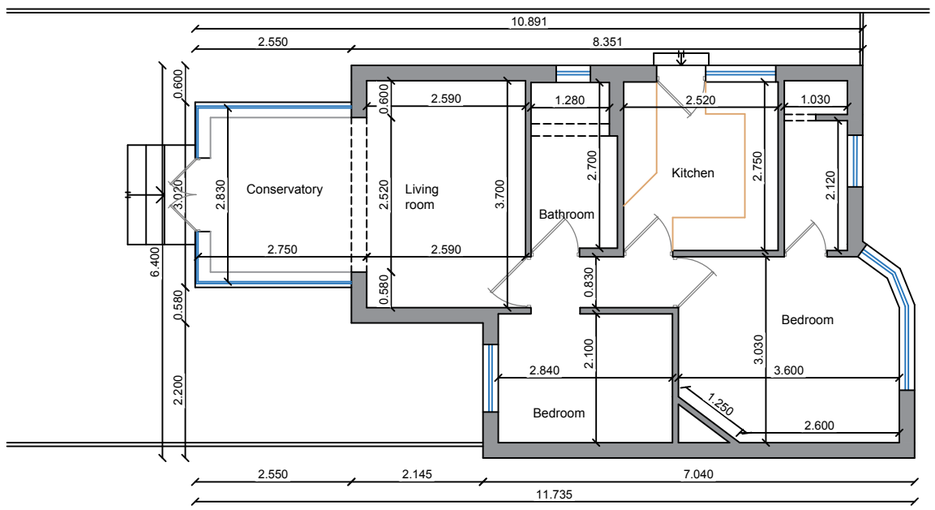

EXISTING GROUND FLOOR PLAN DIMENSION

Scale 1:100

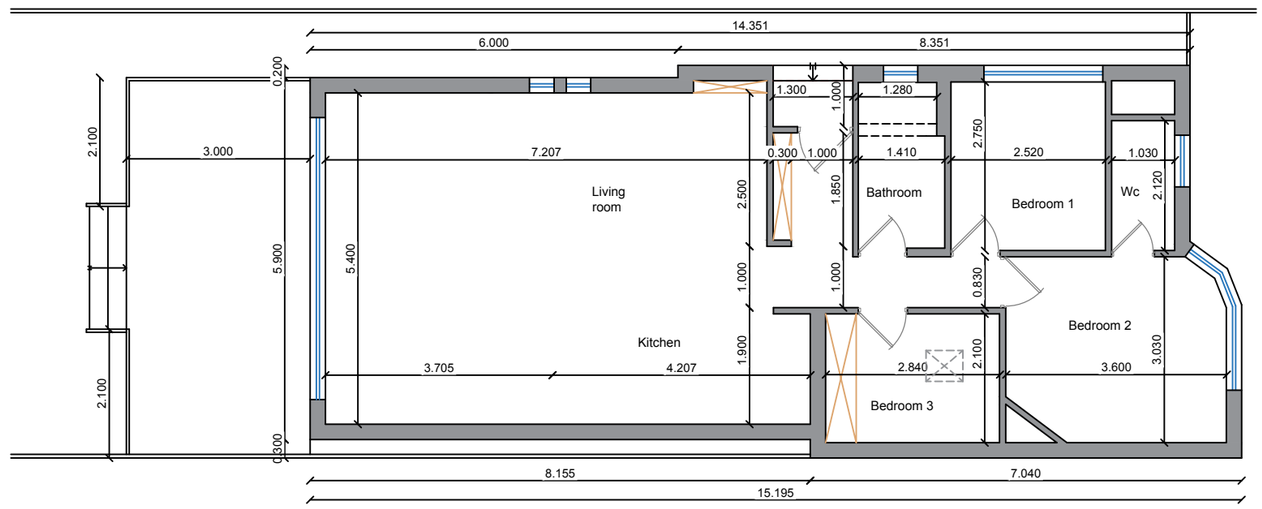

PROPOSED GROUND FLOOR PLAN DIMENSION

Scale 1:100

ARTPRO CONSTRUCTION LTD
Interior Design & Project Management Services

66 Findon Road, Findon Valley West
Sussex, Worthing, BN14 0AE
Tel : 07847609708

Website : www.artproc.co.uk

CLIENT

Mohsen Mirkarimi

Bita BANIHASHEM

PROJECT

19, Bristol Avenue,
Lancing, BN15 8JN

DRAWING TITLE

Extg. & Prop. Plans

SCALE	DATE	DRAWN BY
A3 as noted	03/11/2020	A. Keyvanfar

DRAWING NUMBER	REVISION
101- Rev A	-