



PROPOSED NORTH ELEVATION

Scale 1:100

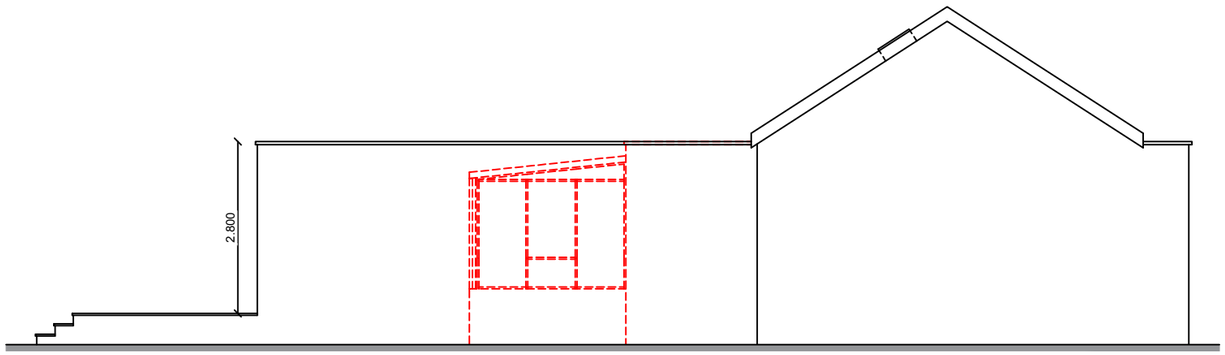


PROPOSED SOUTH ELEVATION

Scale 1:100

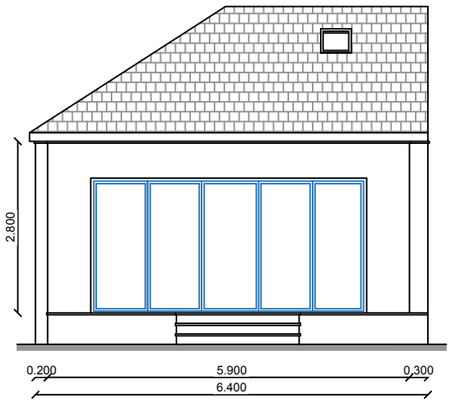


PROPOSED WEST ELEVATION

Scale 1:100

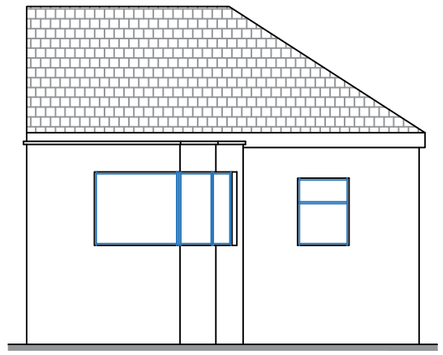


PROPOSED EAST ELEVATION

Scale 1:100

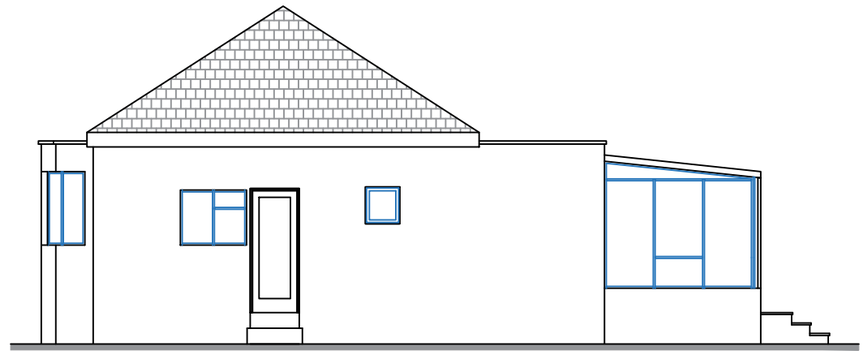


EXISTING NORTH ELEVATION

Scale 1:100

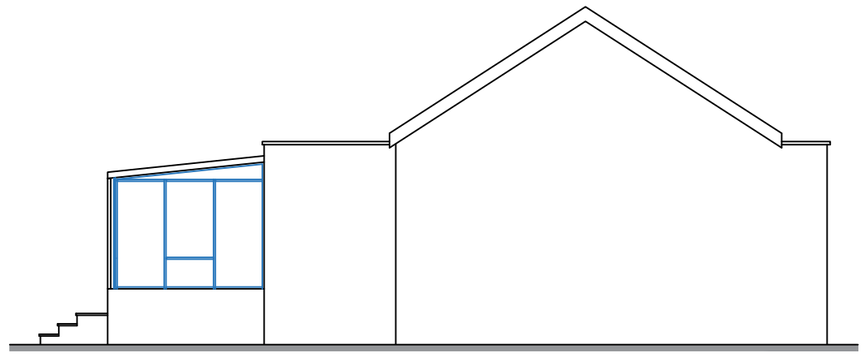


EXISTING SOUTH ELEVATION

Scale 1:100

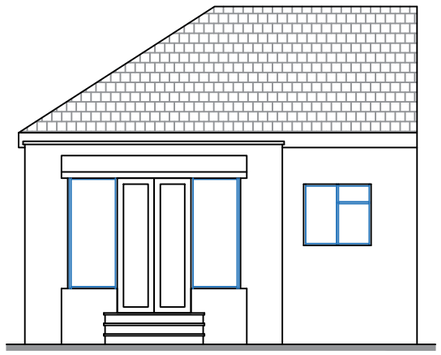

EXISTING WEST ELEVATION

Scale 1:100

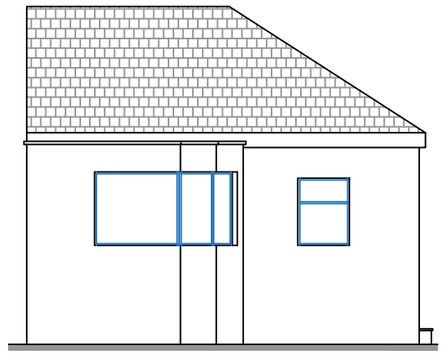

EXISTING EAST ELEVATION

Scale 1:100

ARTPRO CONSTRUCTION LTD
Interior Design & Project Management Services

66 Findon Road, Findon Valley West
Sussex, Worthing, BN14 0AE
Tel : 07847609708

Website : www.artproc.co.uk

CLIENT
Mohsen Mirkarimi
Bita BANIHASHEM

PROJECT
19, Bristol Avenue,
Lancing, BN15 8JN

DRAWING TITLE
Extg. & Prop. Elevations

SCALE	DATE	DRAWN BY
A3 as noted	03/11/2020	A. Keyvanfar

DRAWING NUMBER	REVISION
102- Rev A	-