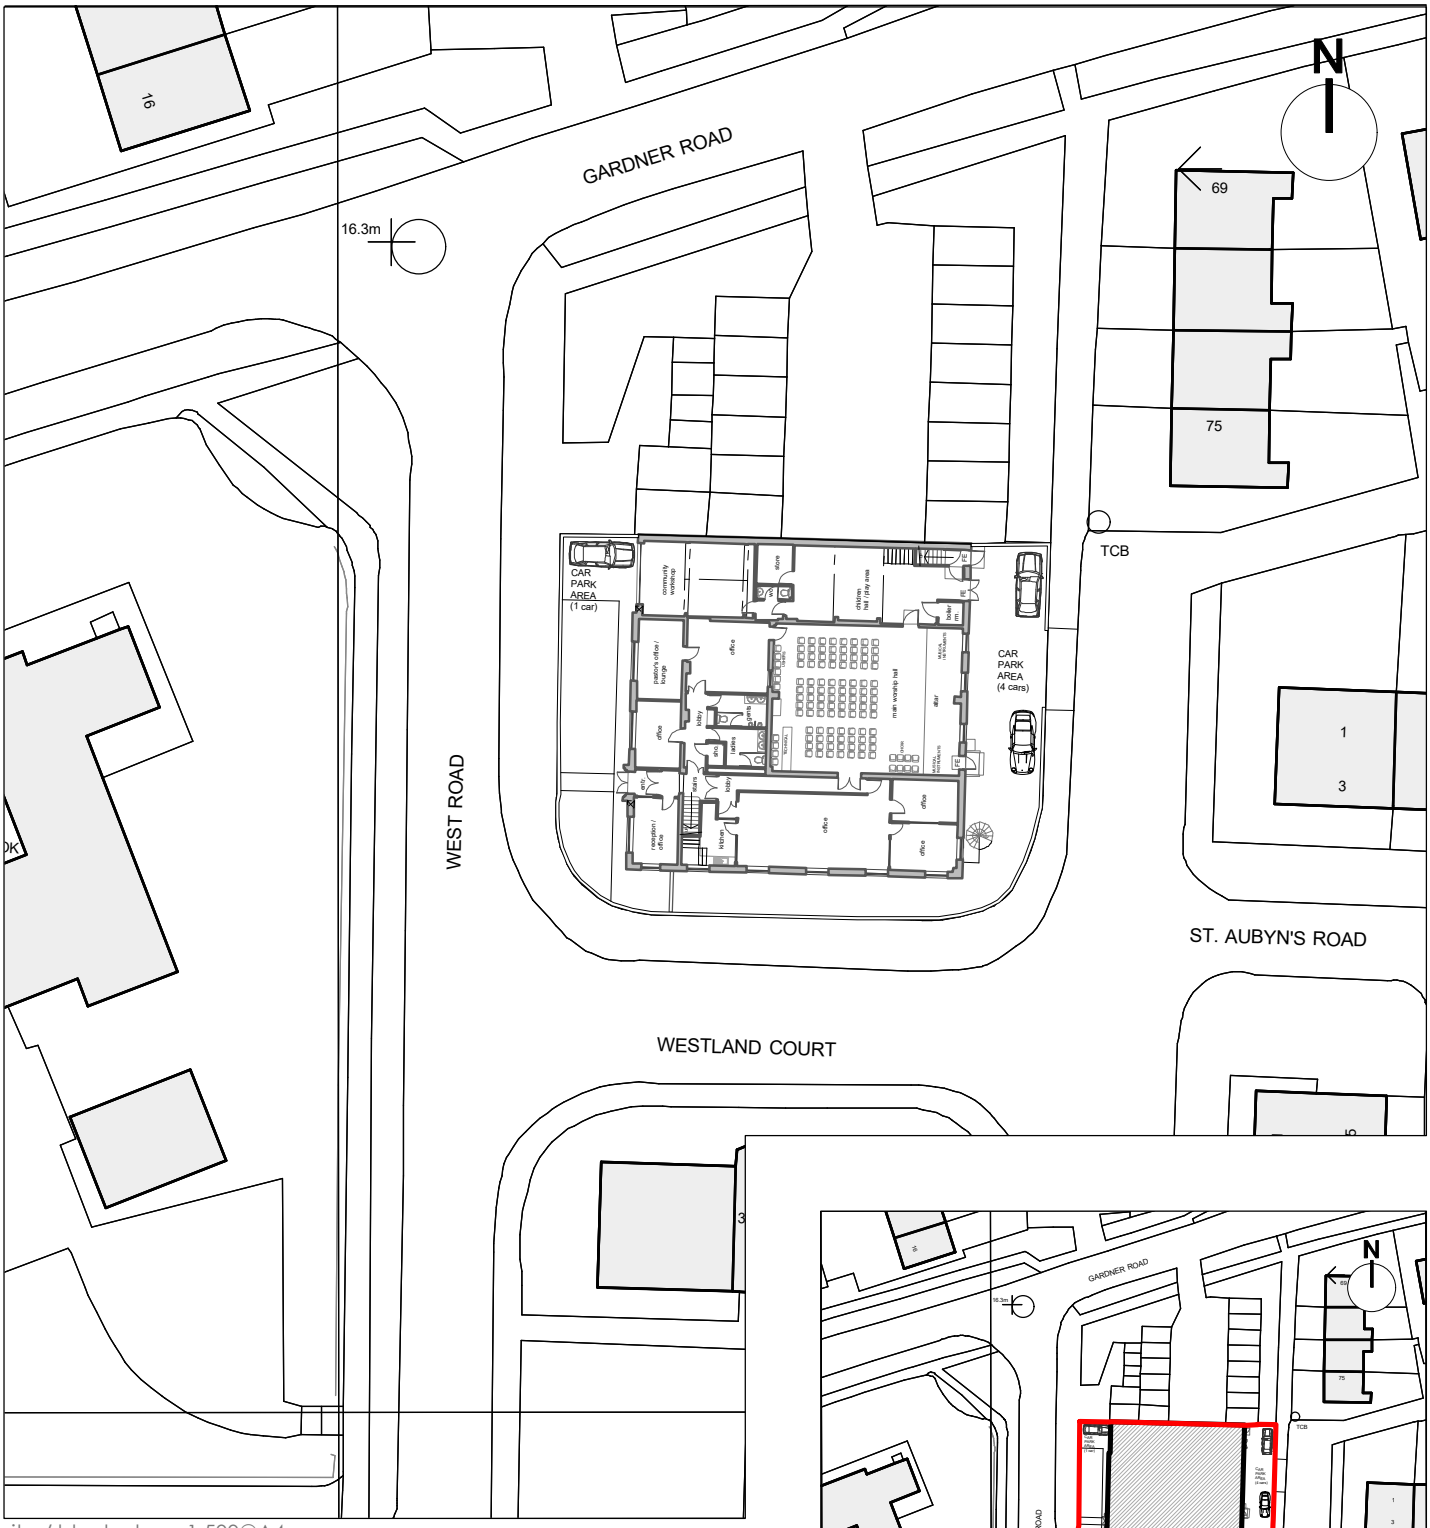


site / block plan - 1:500@A4

1:1 0 10mm 20 30 40 50

1:500 0 5m 10 15 20 25

site location plan - 1:1250@A4

1:1 0 10mm

1:1250 0 10m

pa136/p100 - site location / block plans

PLANNING

pastor adebisi akinde

technology house

rccg kla brighton

west road, fishersgate, bn41 1qh

16.06.17

DO NOT scale from this drawing if there is no scale bar shown; measurement should relate to scale bar and paper size. DO NOT use any information without checking on site. DO NOT use any of the building areas indicated for valuation, purchase, sale or any legally binding contract unless explicitly authorised. DO NOT reproduce any part of this drawing without prior written consent. CHECK this drawing is the latest revision. If in doubt - ask. If this drawing has been received by e mail it should not be used as a contract document unless subsequently validated by a hard copy and issue sheet.

Copyright elcynthy services 2017

CYNTHY SERVICES