1:100 0 10m
Scale bar
1:50 0 10m

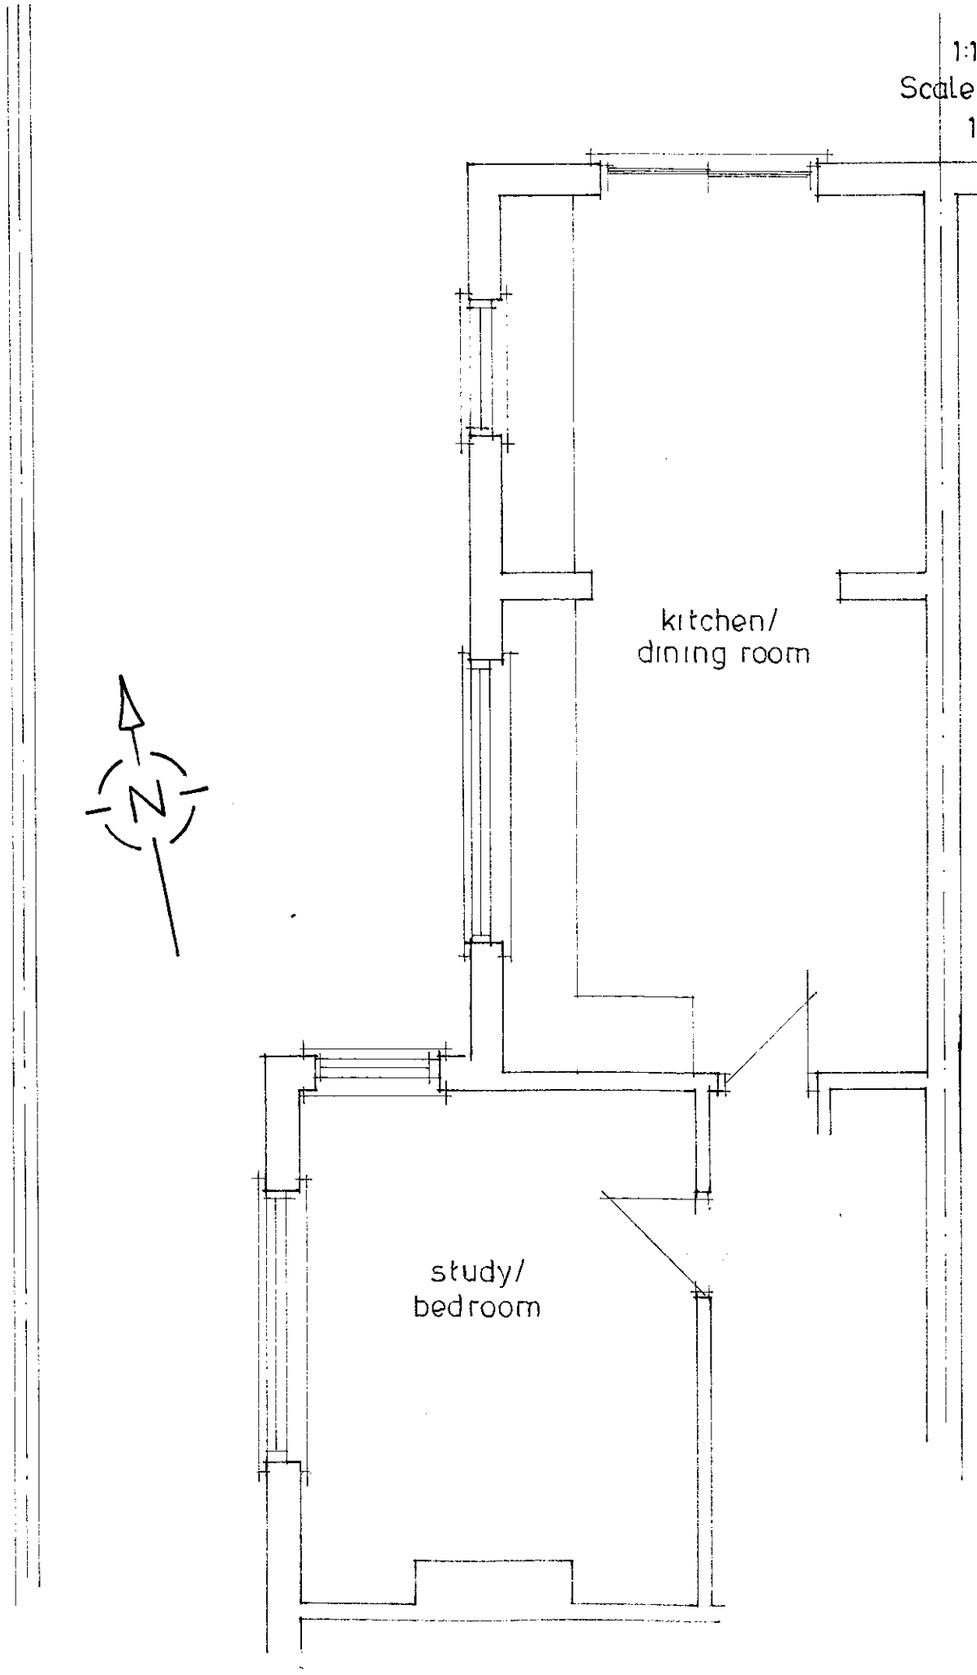

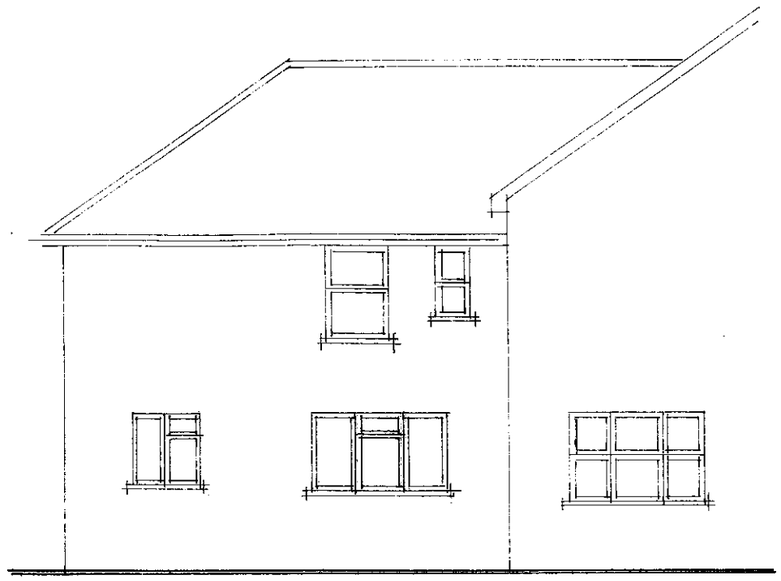

West Elevation

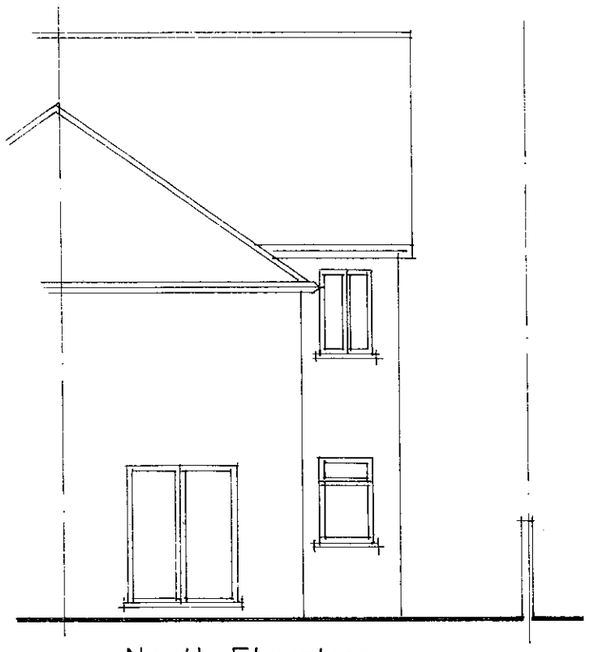

North Elevation

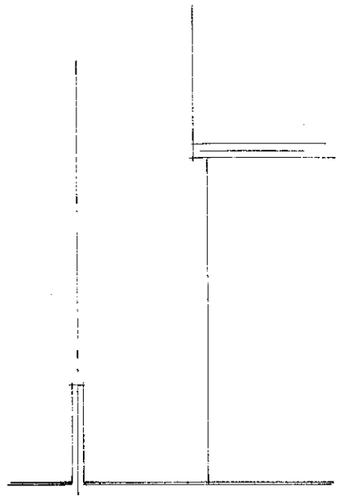

South Elevation

Existing Layout
11 Gordon Road
Shoreham
Scale 1:50 1:100
Drng no 633/02

A3