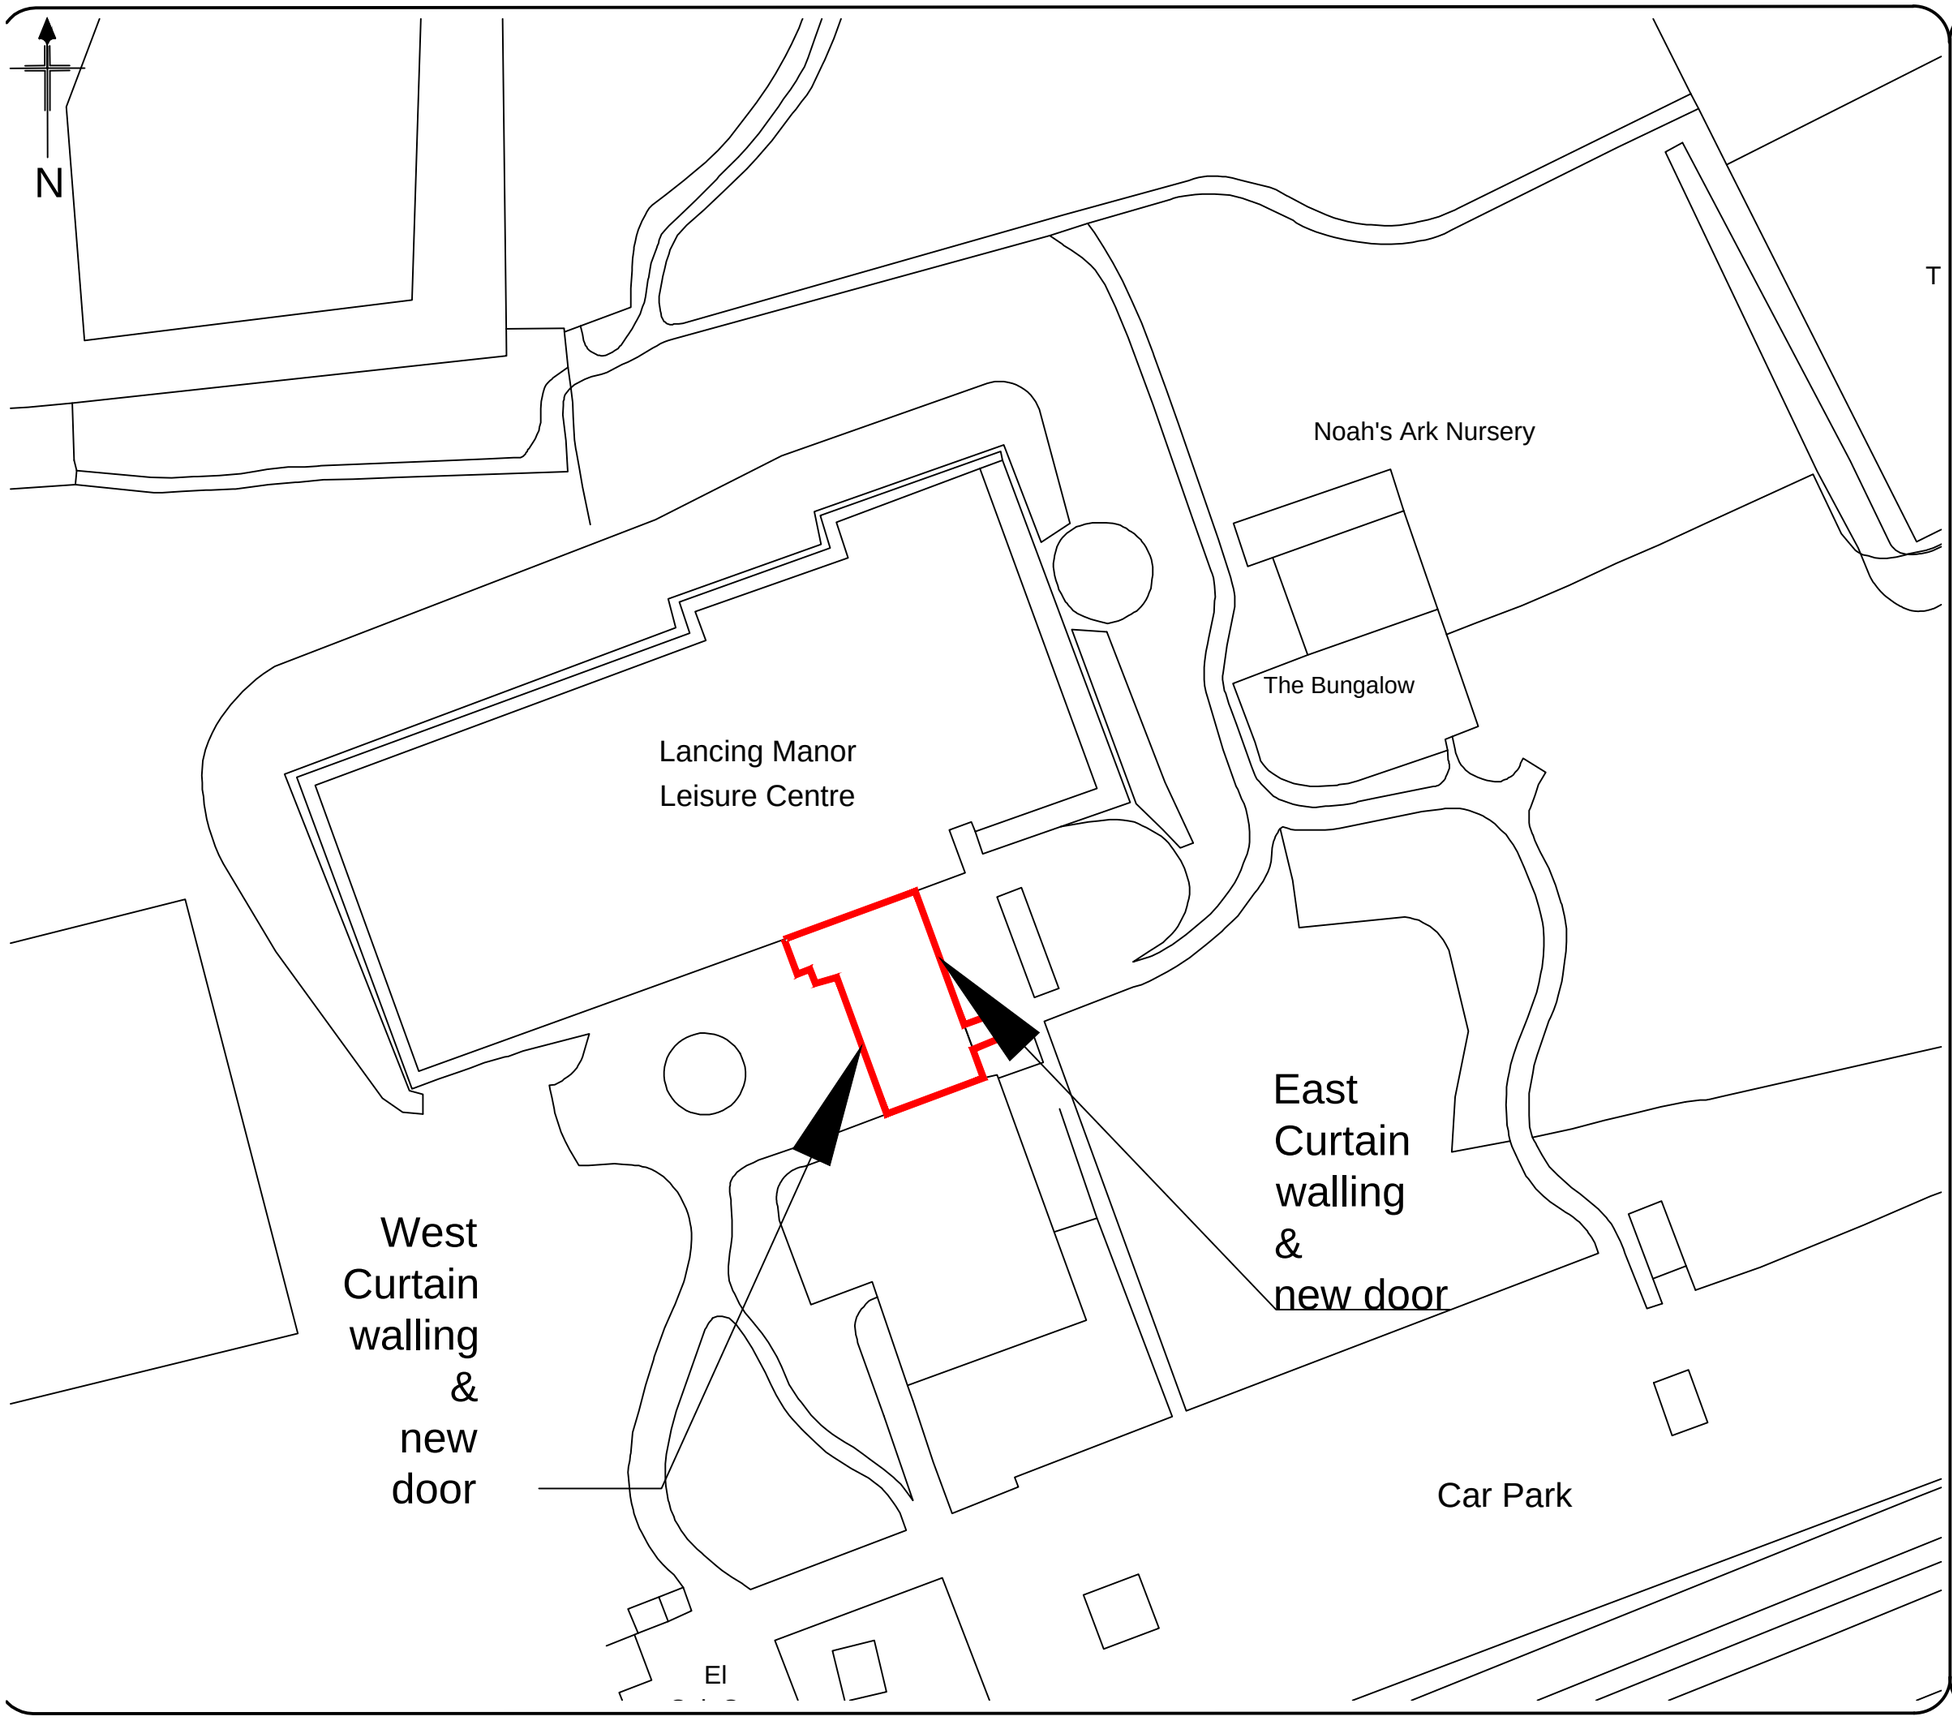

Notes:

All measurements are in millimetres/metres unless otherwise stated

Reproduced by permission of Ordnance Survey on behalf of HMSO. ©Crown Copyright and database right (2017). Ordnance Survey 100024321 & 100018824

	Description	By	Date

AMENDMENTS

ADUR & WORTHING
COUNCILS
SURVEYING SERVICES
TOWN HALL, CHAPEL ROAD
WORTHING BN11 1HA
TEL: 01903 239999
www.adur-worthing.gov.uk
surveyors@adur-worthing.gov.uk

Lancing Leisure Center Replacment Curtain Wall Glazing Block Plan

Scale:	1:500@A3	Date:	10/10/17
Drawn by:	CM	Checked by:	RT
Drawing No:	2017/156113/Block		