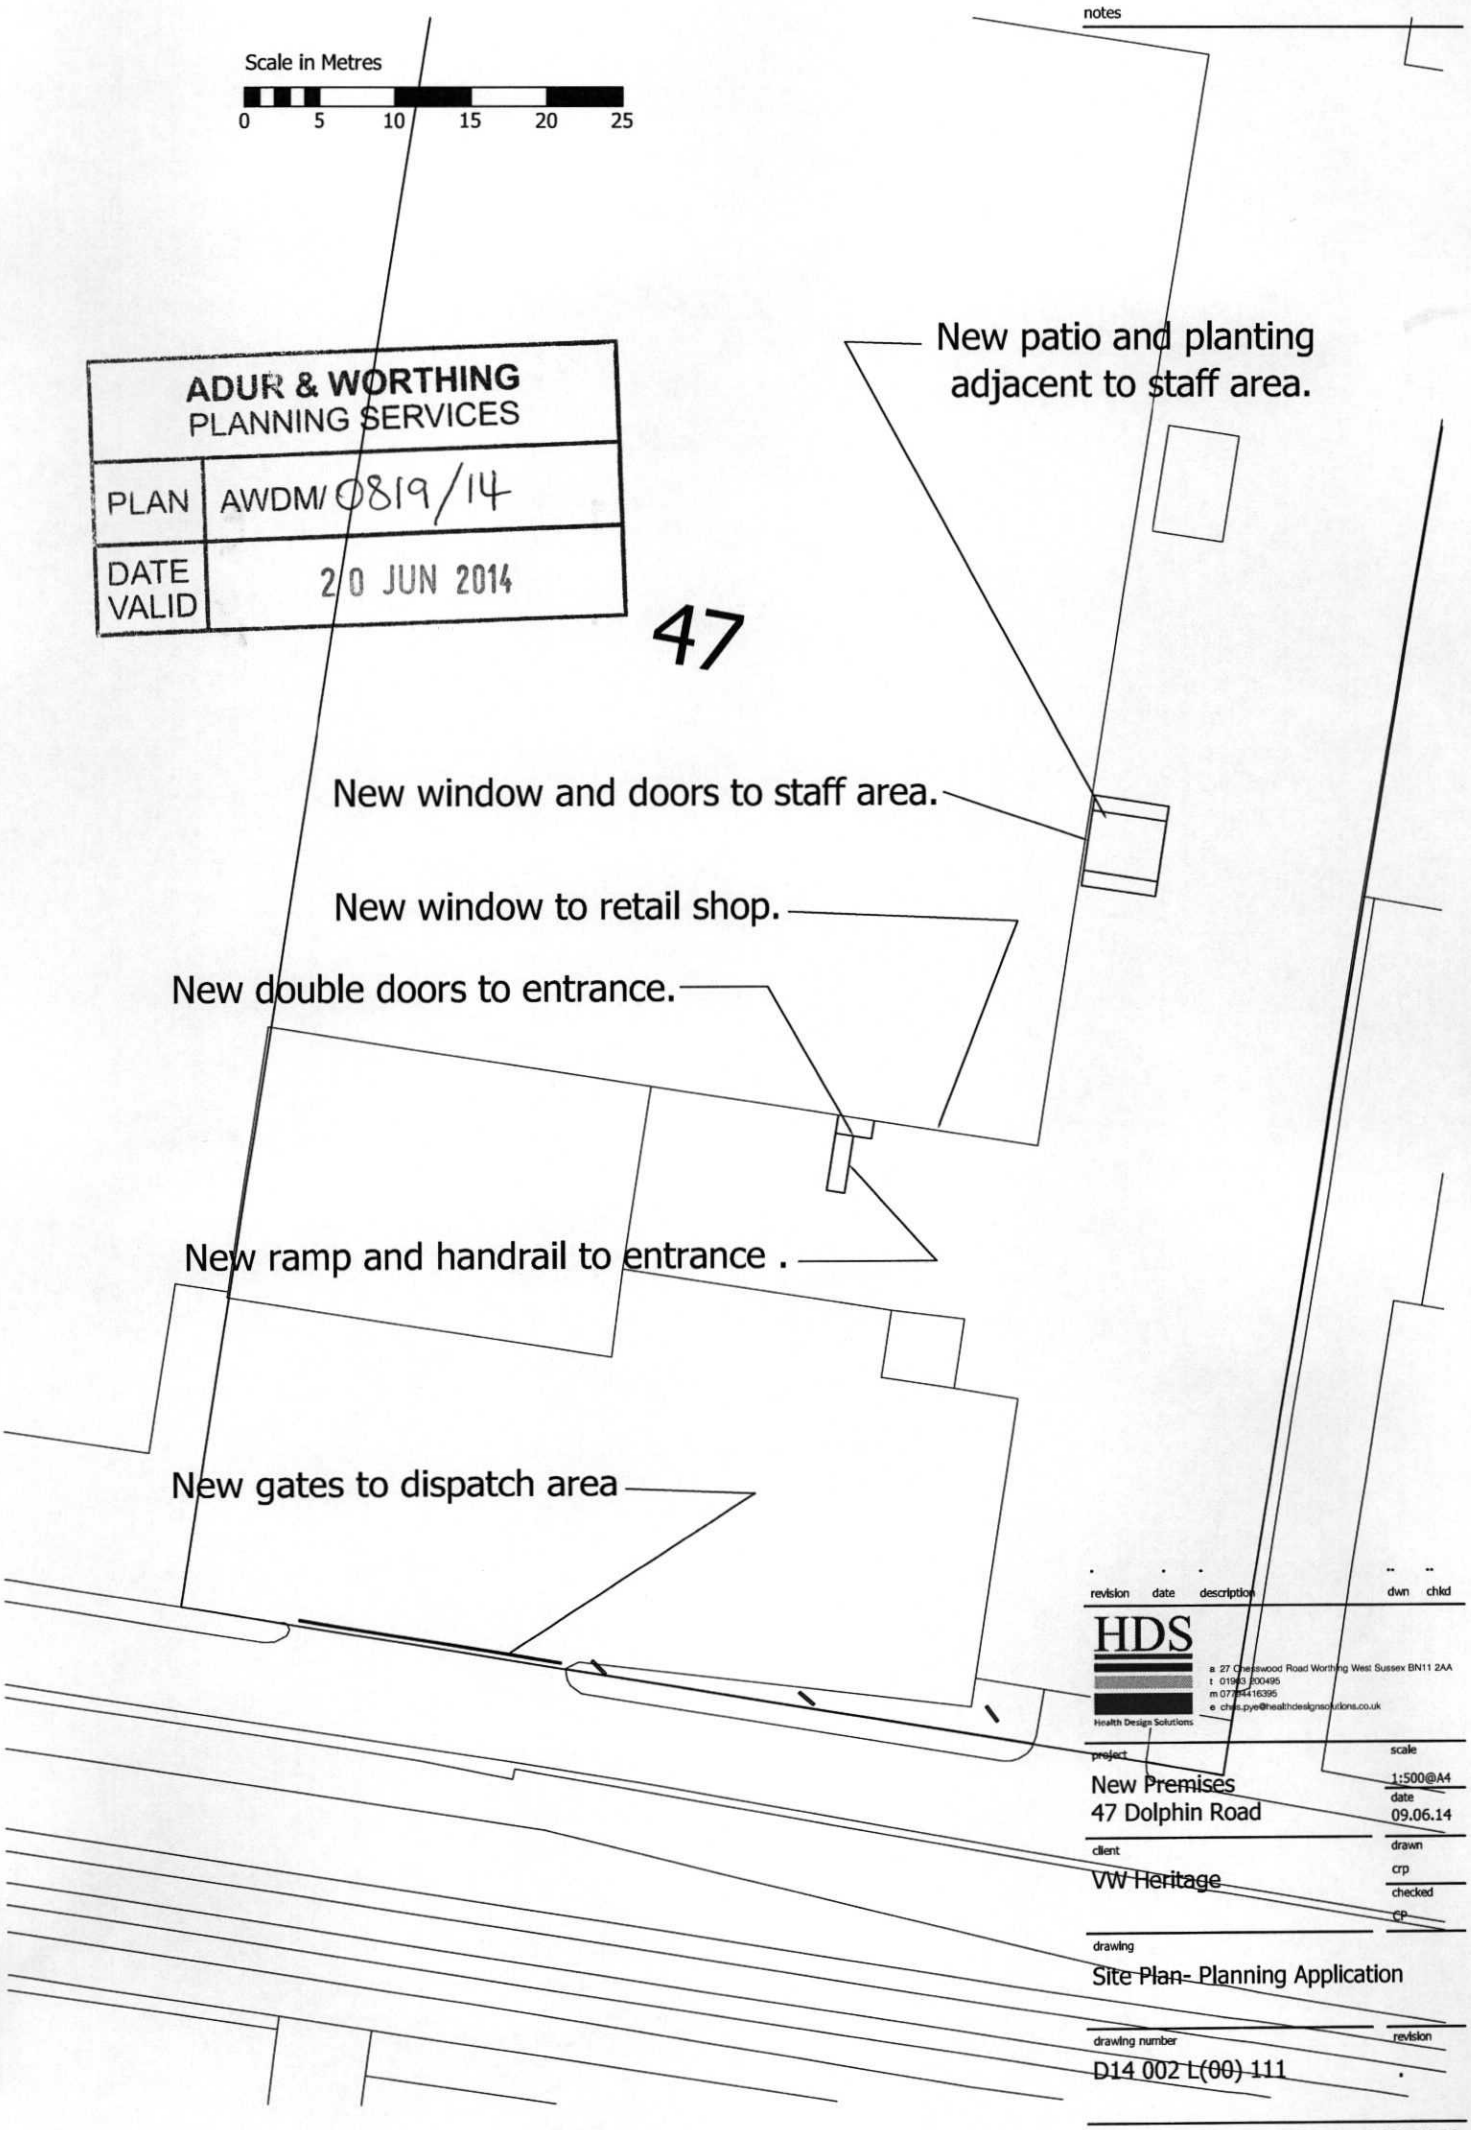

ADUR & WORTHING
PLANNING SERVICES

PLAN	AWDM/0819/14
DATE VALID	20 JUN 2014

47

revision	date	description	dwn	chkd
.	.	.	..	..

HDS
Health Design Solutions
a 27 Chesswood Road Worthing West Sussex BN11 2AA
t 01903 200495
m 07799416395
e chris.pye@healthdesignsolutions.co.uk

project
New Premises
47 Dolphin Road

scale
1:500@A4

date
09.06.14

client
VW Heritage

drawn
crp

checked
CP

drawing
Site Plan- Planning Application

drawing number
D14 002 L(00) 111

revision
.

DO NOT SCALE FROM THIS DRAWING. THIS DRAWING IS COPYRIGHT ©