NOTES

This drawing and all the information shown is the property of @ architect ltd. and shall not be copied whole, or in part, or used for any other purpose without written permission of the company.

ALL DIMENSIONS TO BE CHECKED ON SITE.

DO NOT SCALE FROM THIS DRAWING EXCEPT FOR THE PURPOSES OF LOCAL AUTHORITY PLANNING

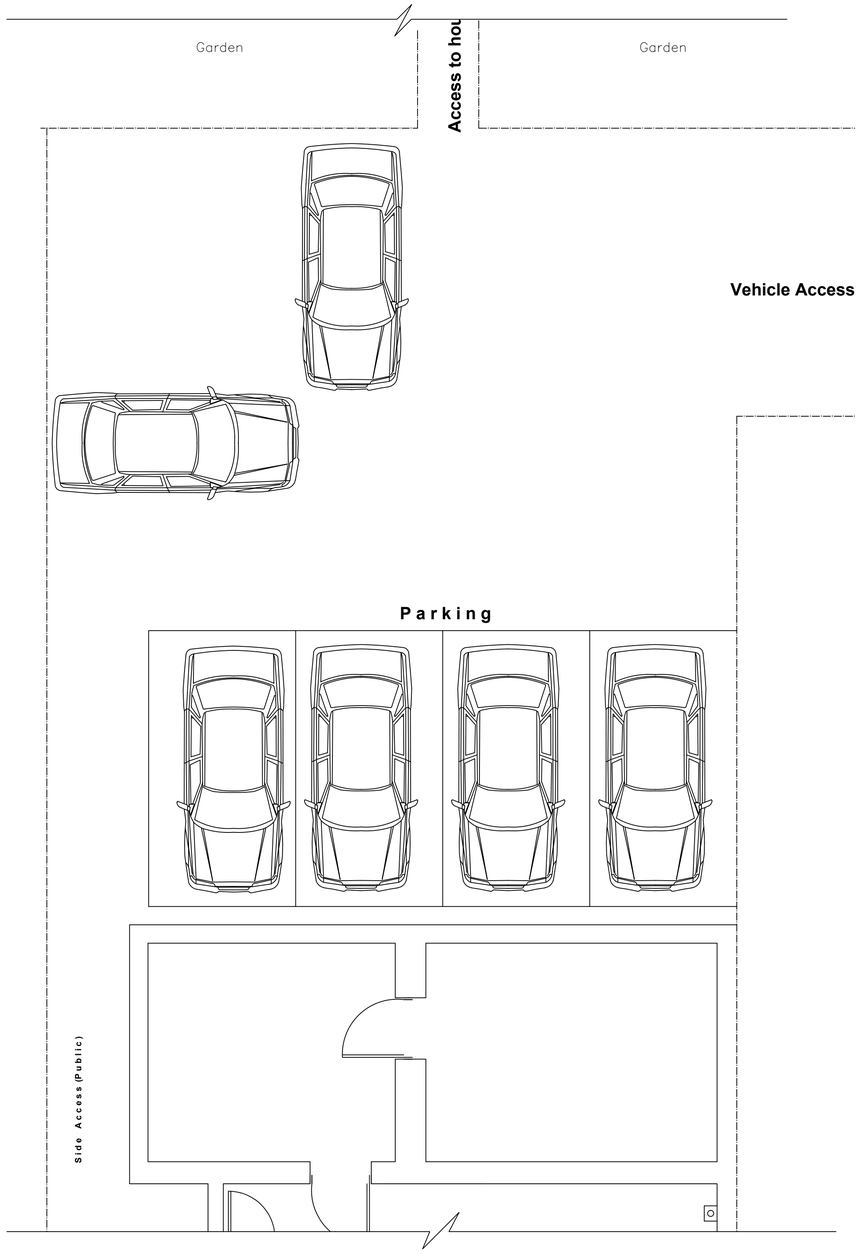

EXISTING PARKING PLAN
SCALE 1:50 @A1

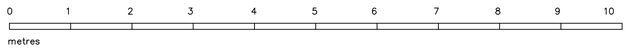

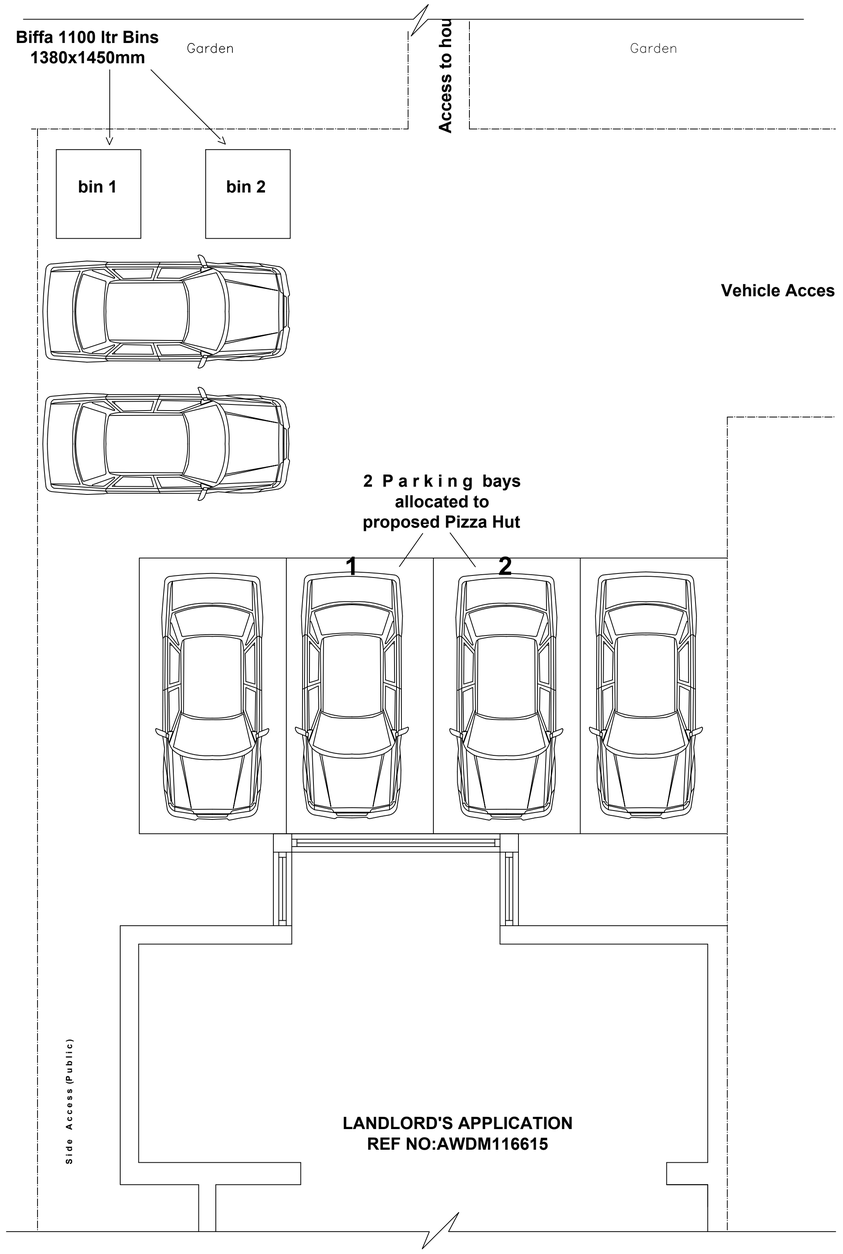

PROPOSED PARKING PLAN
SCALE 1:50 @A1

REV No.	DATE	REMARKS

ripon house
suite 7
35 station lane
hornchurch
essex rm12 6jl

tel.: 01708 477899
fax: 0709 223 4930
e : office@architect.ltd.uk
web.: www.architect.ltd.uk

Client
Darren Godfrey

Job Title
34 North Road
Lancing
BN15 9AT

Drawing Title
Existing & Proposed Parking

Scale	Sheet size
1:50 @A1	A1
Date	Drn. by
02.16	CS

Drg. No.	Rev.
16.0052/PL02	