1. Scale this drawing for Planning Purposes only
2. Do not scale for working drawings all dimensions shall be checked on site prior to commencing the works and any errors or admissions reported to the designer
3. This drawing is the copyright of Allen + associates and must not be used or reproduced without their permission

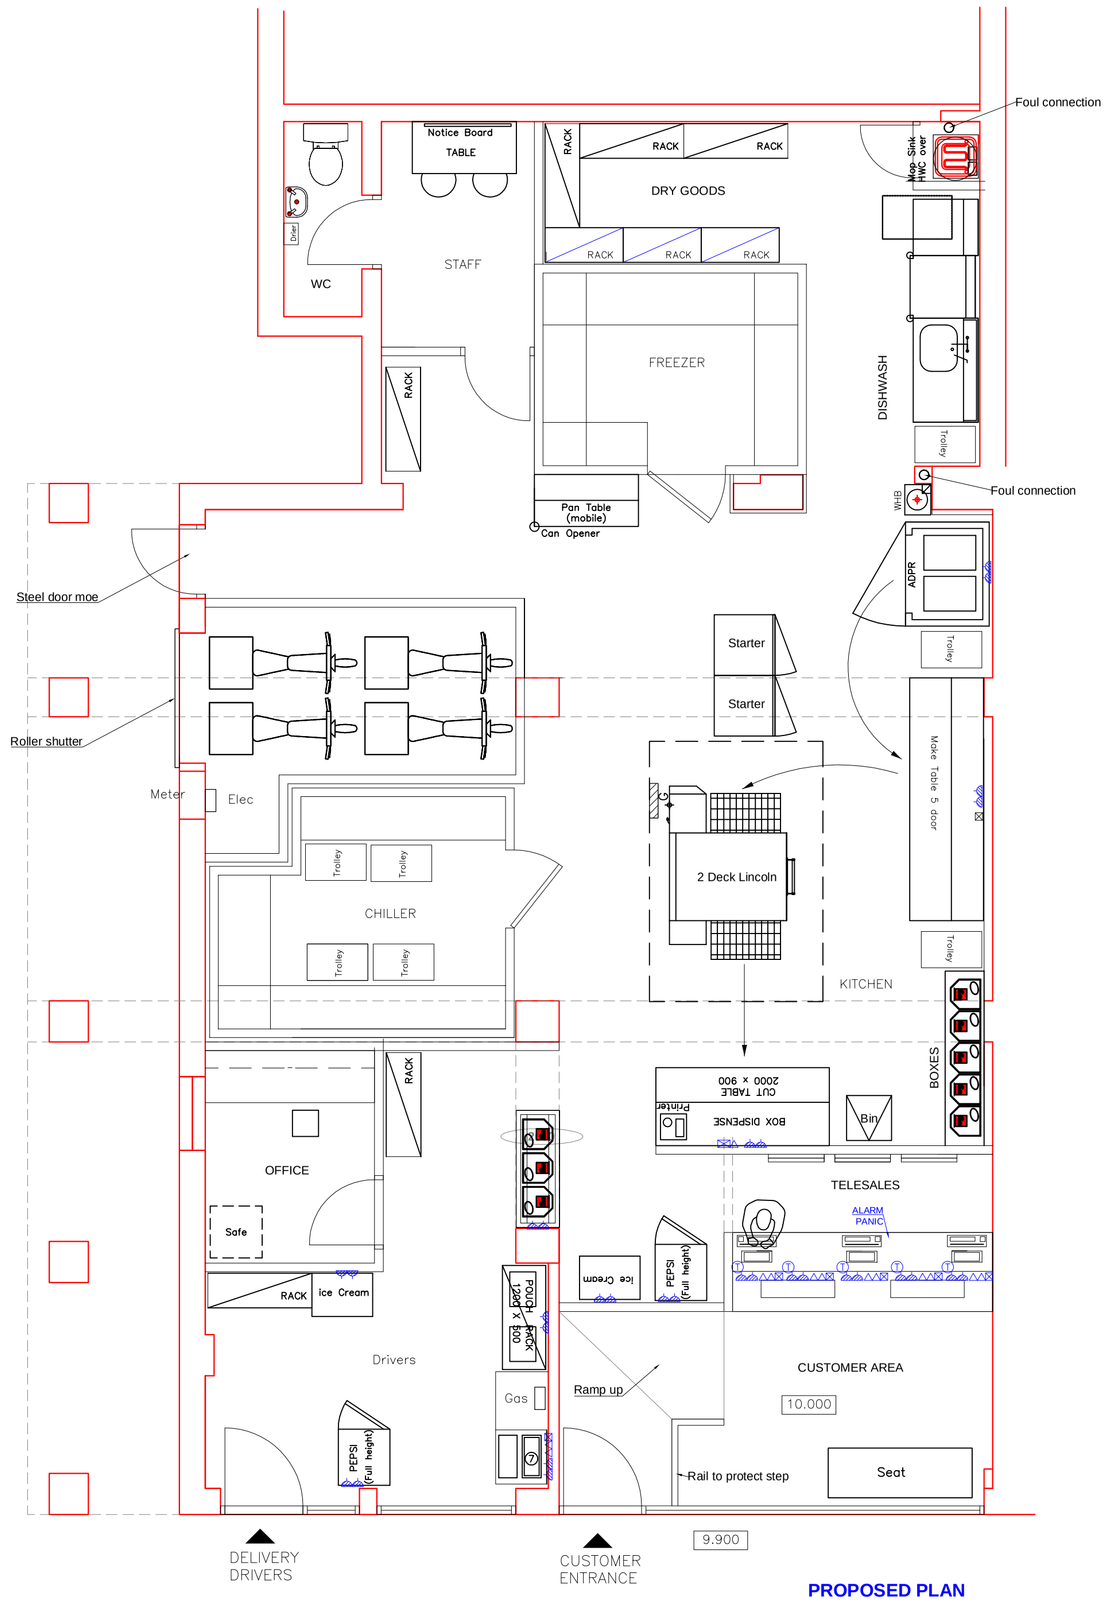

PROPOSED PLAN



PROPOSED SHOP FRONT

SIGN DETAIL



Sign section

Sign specifications

FASCIA SIGN

Facia 75mm deep tray made out of 10SWG (3mm) aluminium and spray finished Ral 3020

'Pizza Hut' lettering to be built up 125mm returns finished black, faces in white opal 050 acrylic internally illuminated by Tera mini white LED.

Pizza Hat same spec with red face

Delivery letters black aluminum plate fixed flat to facia tray

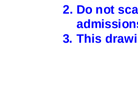

BLADE SIGN PROJECTOR DETAIL

All made out of 10SWG (3mm) aluminium

Main body spray finished black. Front face to be opal acrylic ovelaid with red vinyl 'Delivery lettering in black vinyl to face of main body. internally illuminated by Tetra mini white LED.

Projecting bracket to be 100x50x5mm m/steel RHS welded to a flat 150x1050x5mm fixed plate all finished Hammerite Black.

FLOOR NOISE INSULATION DETAIL

SOUNDPROOFING TREATMENT TO UNDERSIDE OF EXISTING SOFFIT OF RESIDENTIAL FIRST FLOOR FLAT OVER

HEIGHT TO UNDERSIDE OF GROUND FLOOR STRUCTURAL CEILING IS 3100. APPLY GYPROC M/F SYSTEM HUNG BENEATH TO PROVIDE SOUND RESISTANCE

NEW SUSPENDED CEILING TO BE 'DANOGIPS REF. 1809' CEILING TILES (WHITE PLASTIC FACED PLASTERBOARD) CLASS 0 FIRE RATING IN WHITE EXPOSED 'T' SECTION METAL GRID (CLASS 1 RATING) HUNG ON FIRE STRESSED WIRES TO MANUFACTURERS RECOMMENDATIONS.

FLAT OVER

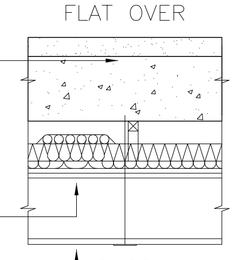

SOUND RESISTANCE

60 dB AIRBORNE
60 dB IMPACT
(EXCLUDES LOW LEVEL SUSPENDED CEILING)

SOUNDPROOFING

SUSPENDED CEILING

600 X 600 GRID SUSPENDED CEILING 'DANOGIPS REF. 1809' CEILING TILES – CLASS 0 FINISH

FIXING OF SUSPENDED CEILING NOT TO AFFECT FIRE RESISTANCE OF EXISTNG HIGH LEVEL CEILING, ALL FIXINGS TO BE NON COMBUSTIBLE.



DRIVERS WINDOW VINYL GRAPHIC DETAIL APPLIED INSIDE GLASS

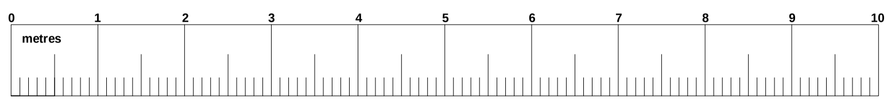

1/50 . SCALE

ALLEN+associates
+design+manage
Client
DARREN GODFREY
SOUTHERN CREATIONS LTD
Office 16
Tring House
77-81 High St
Tring
Herts HP23 4AB
Tel: 01442 769294
Mobile: 07764 612205
E Mail:
gary.allen100@btopenworld.com

Job Title
LANCING
34 NORTH RD BN15 9AT

Drawing Title
CONDITIONS PLAN

Date: JULY 16
Scale: 1/50 @ A1
Job no: 263
Drawing No: PC01
Rev.