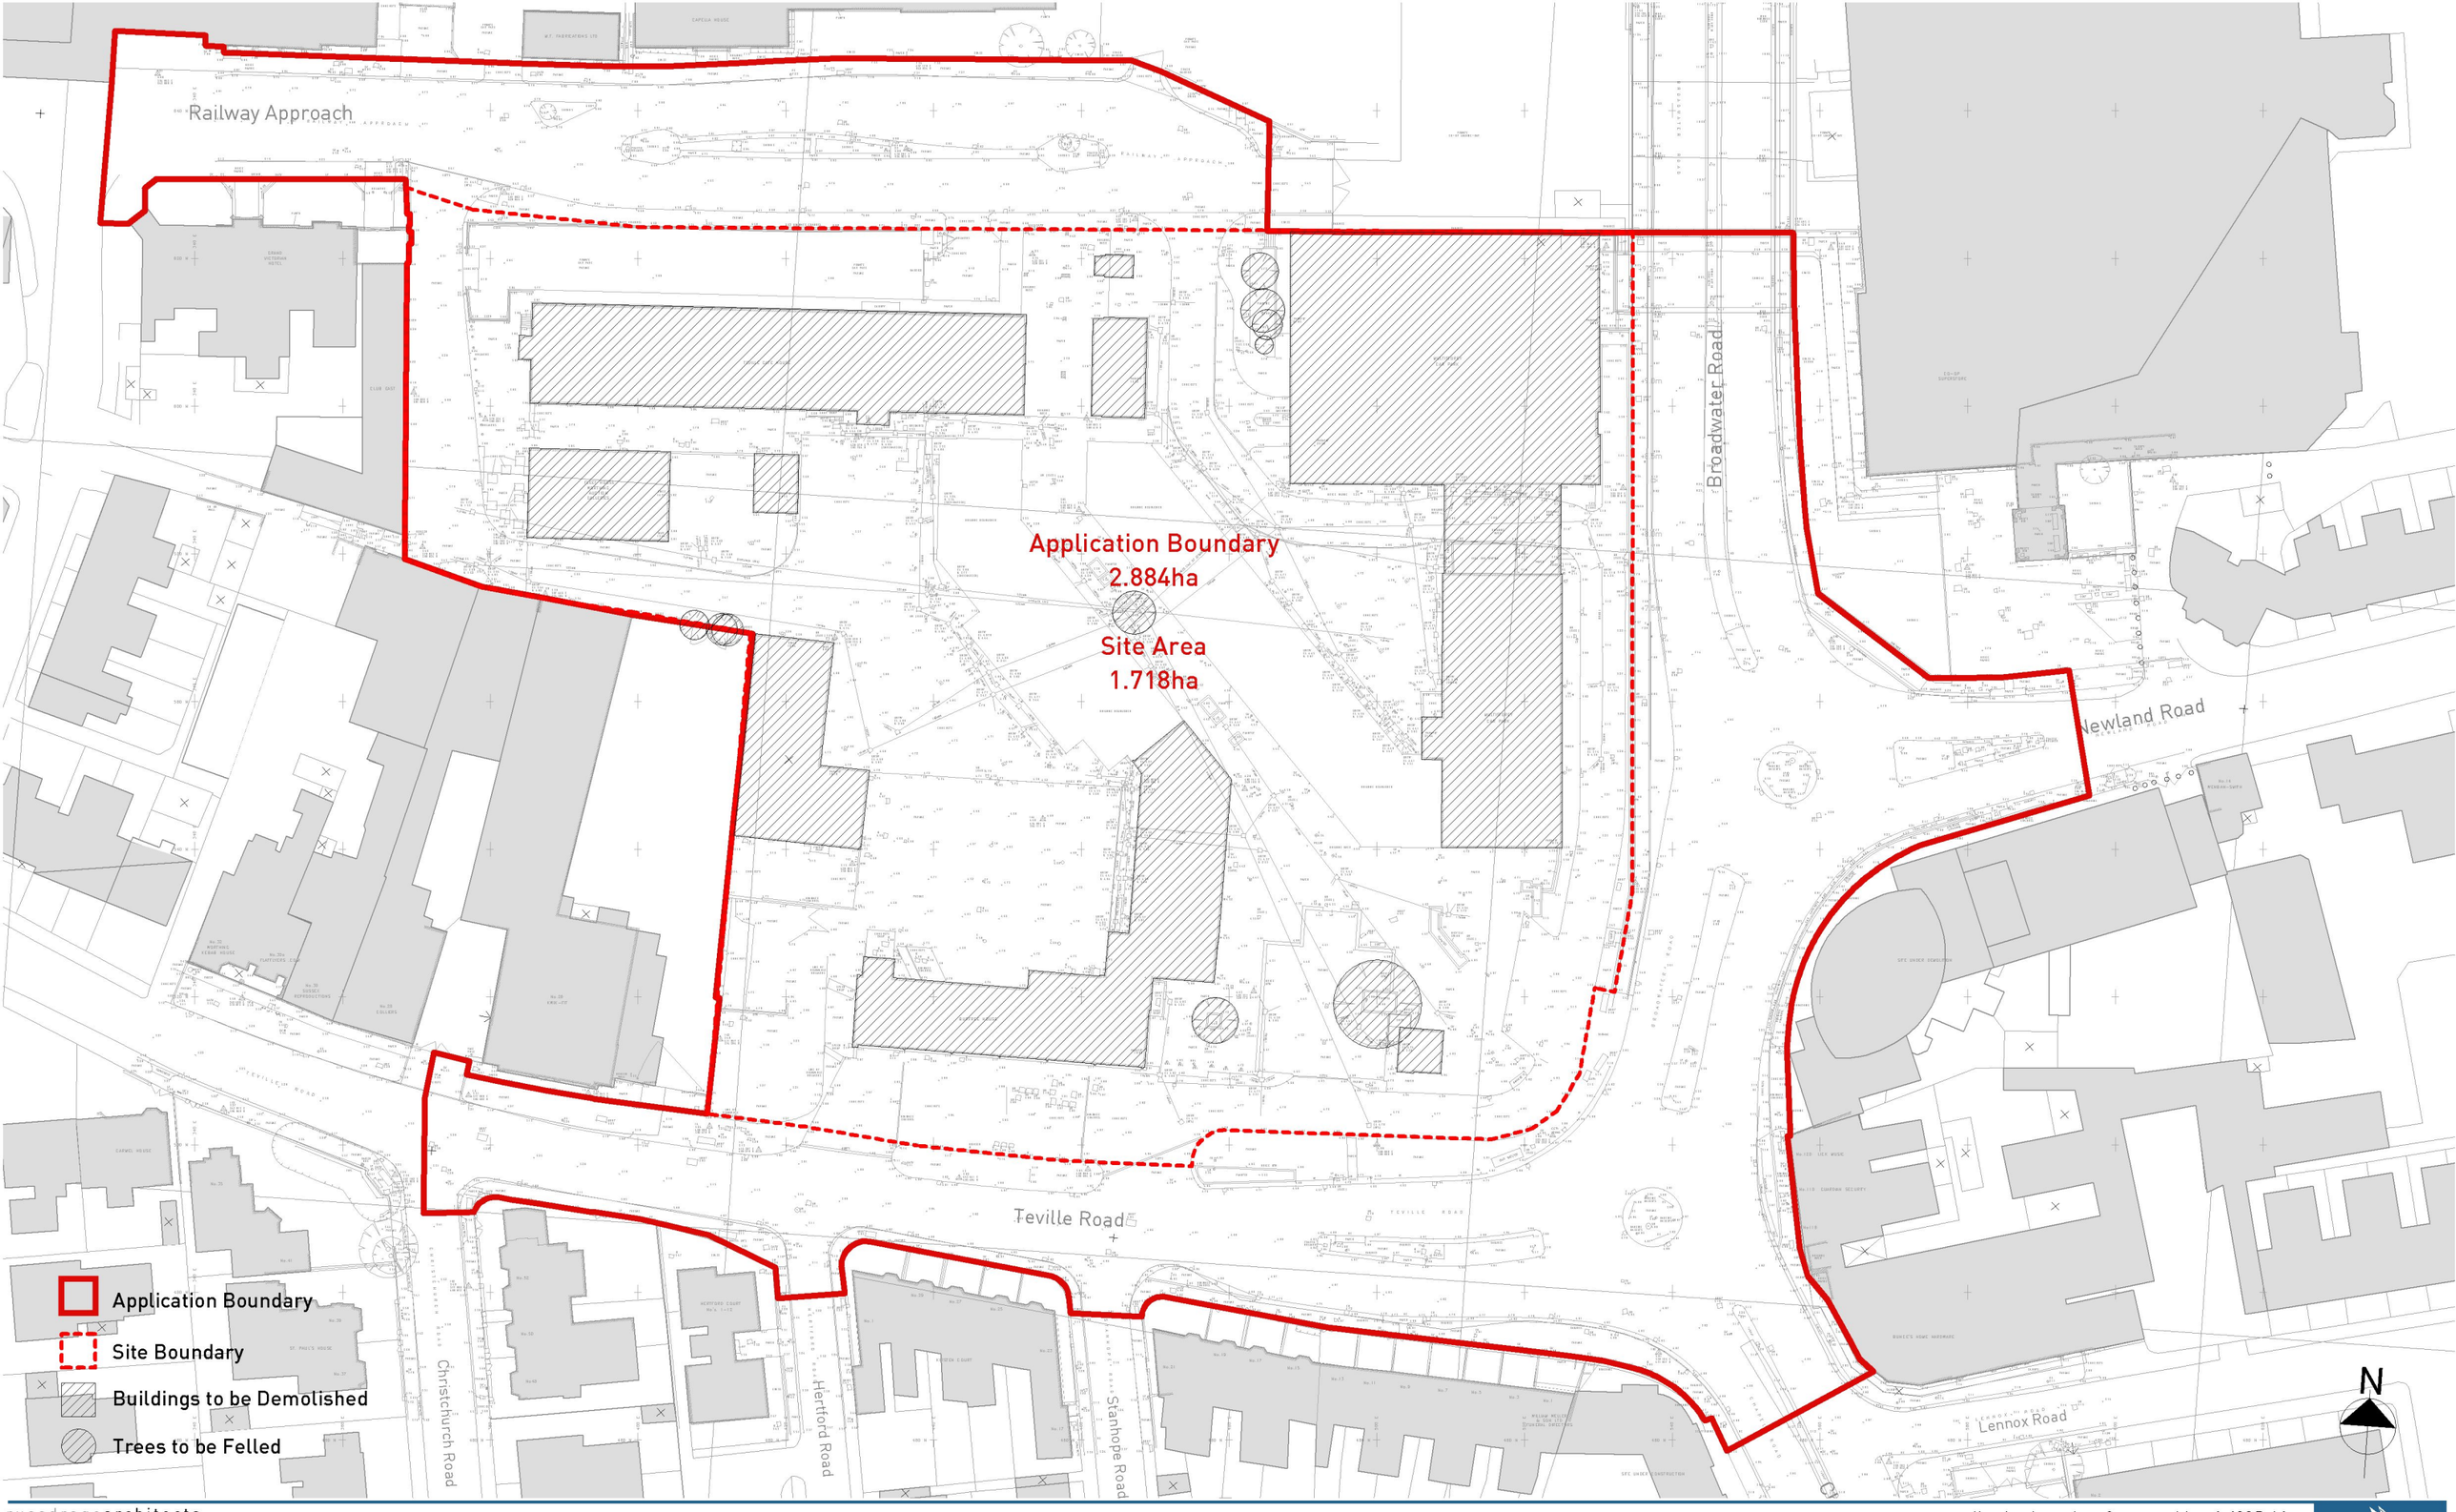


russdragearchitects
pelham house
25 pelham square
brighton
+44 (0)1273 667993
+44 (0)1273 667994
mail@russdrage-architects.com

1:1
1:400

worthing gateway

Hanson Capital Management

application boundary & ownership - 1:400@ A1

AP131 P100 rev A

PLANNING