

DO NOT SCALE FROM THIS DRAWING

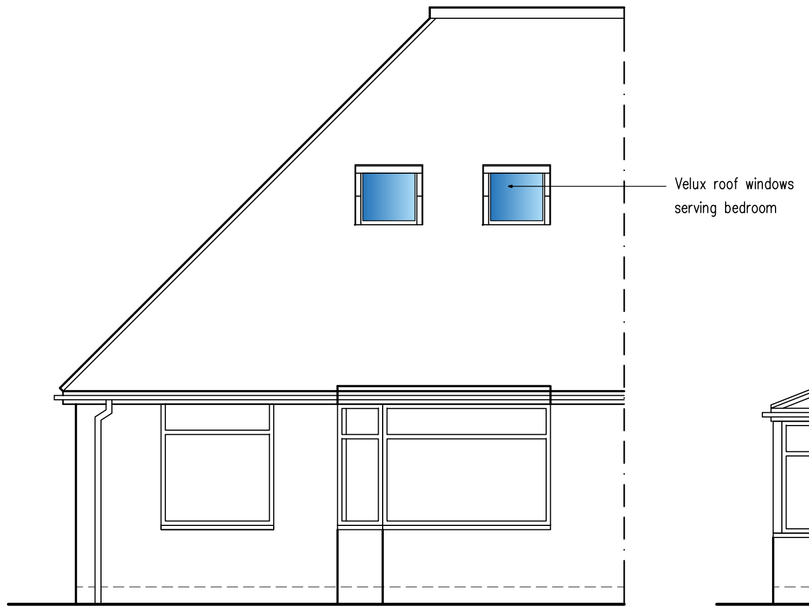

South Elevation

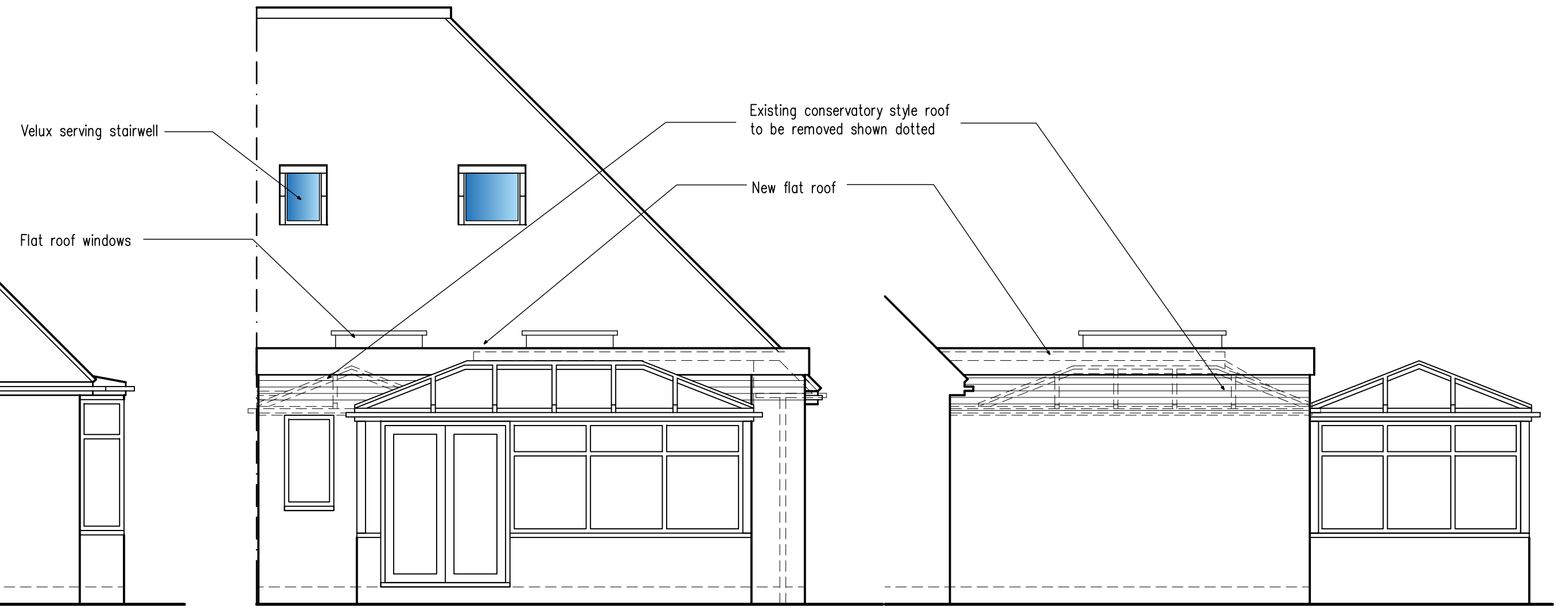


West Elevation




North Elevation


East Elevation

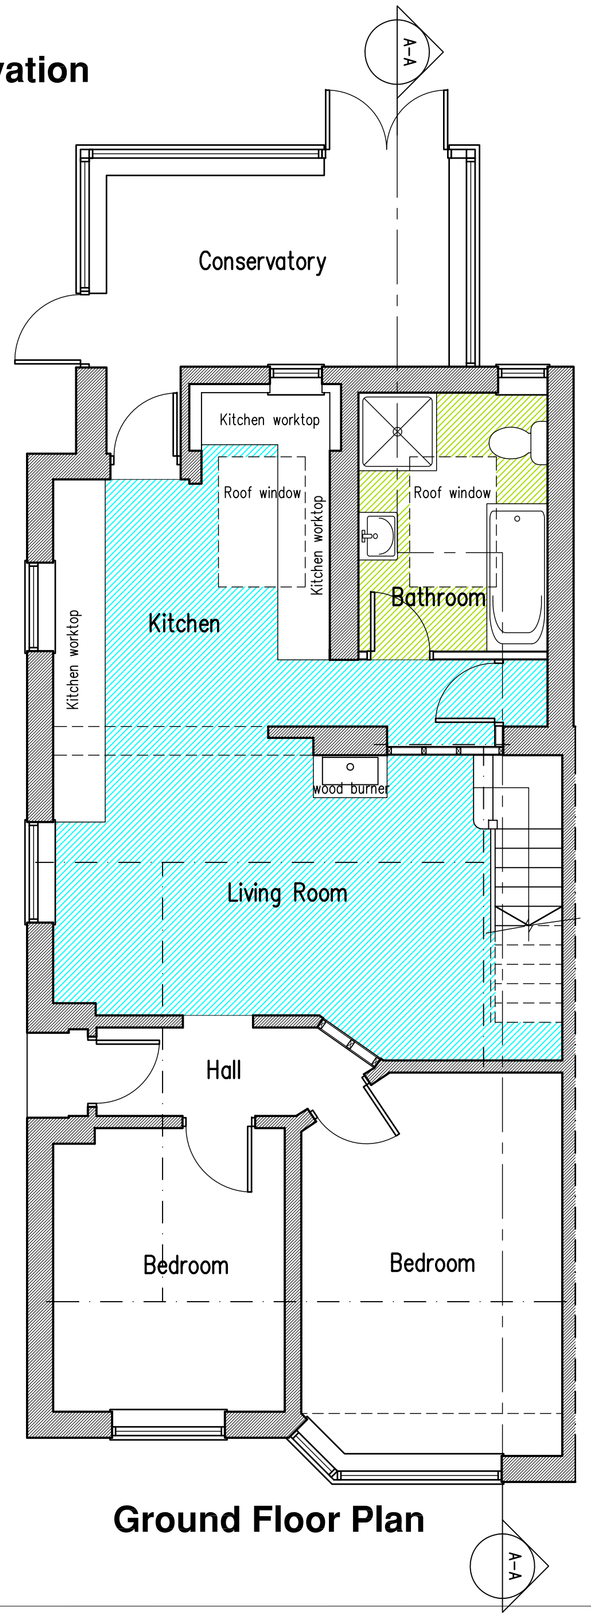


Ground Floor Plan

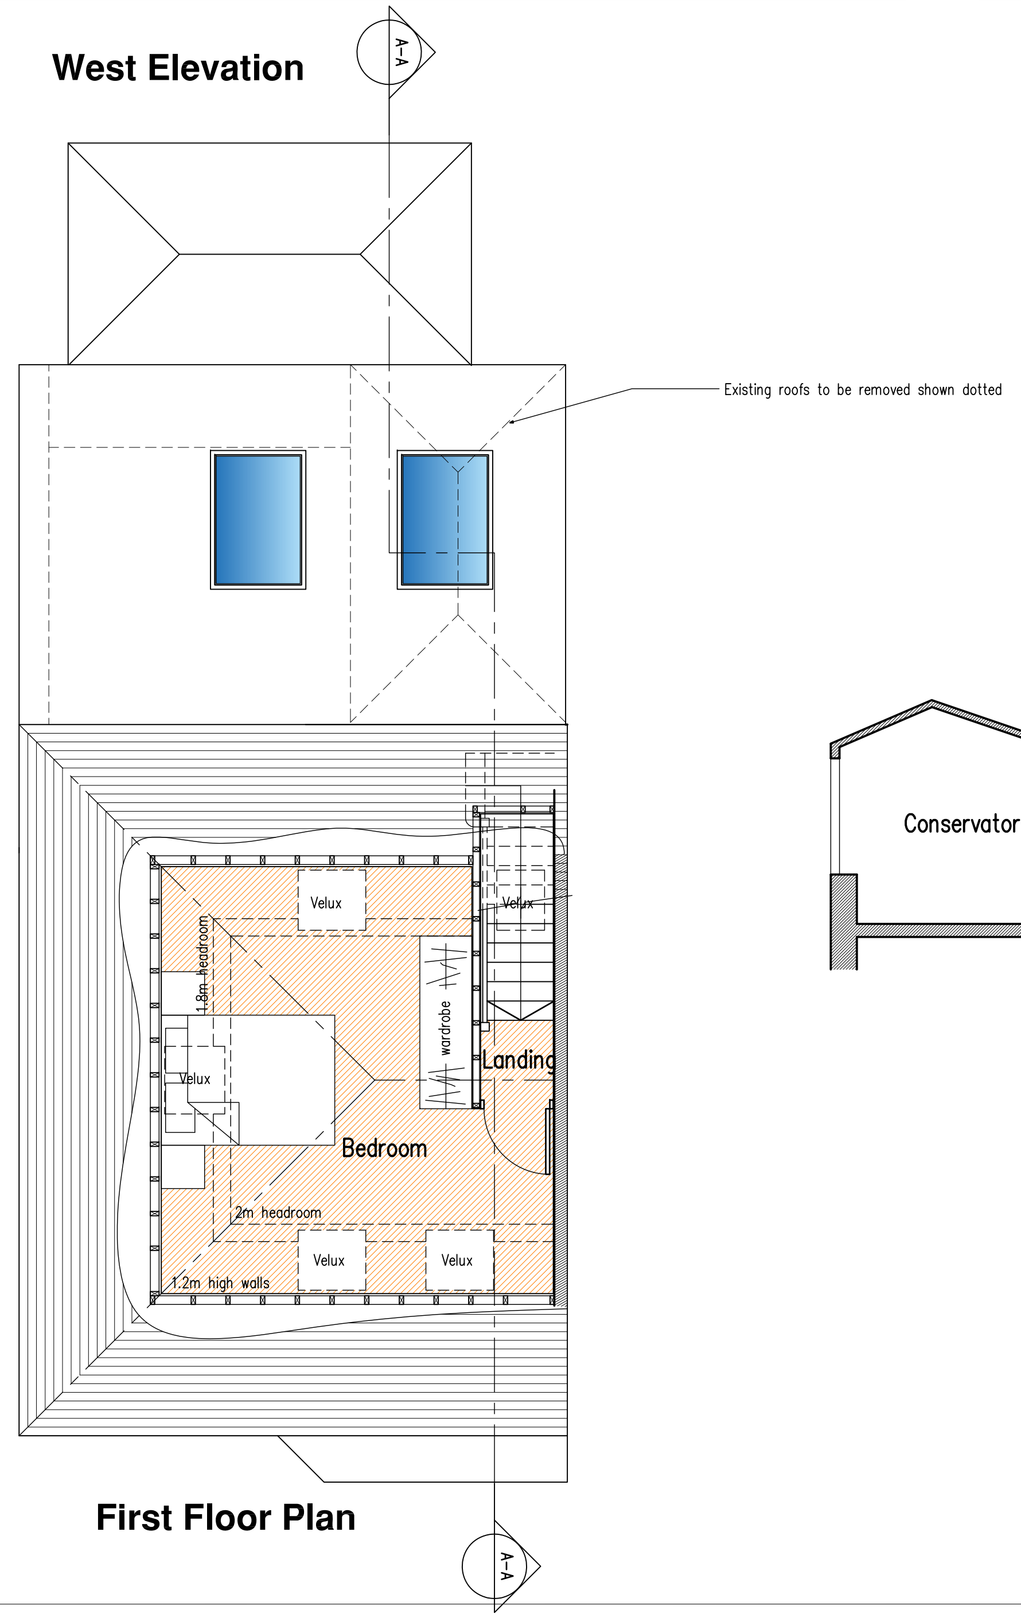

First Floor Plan

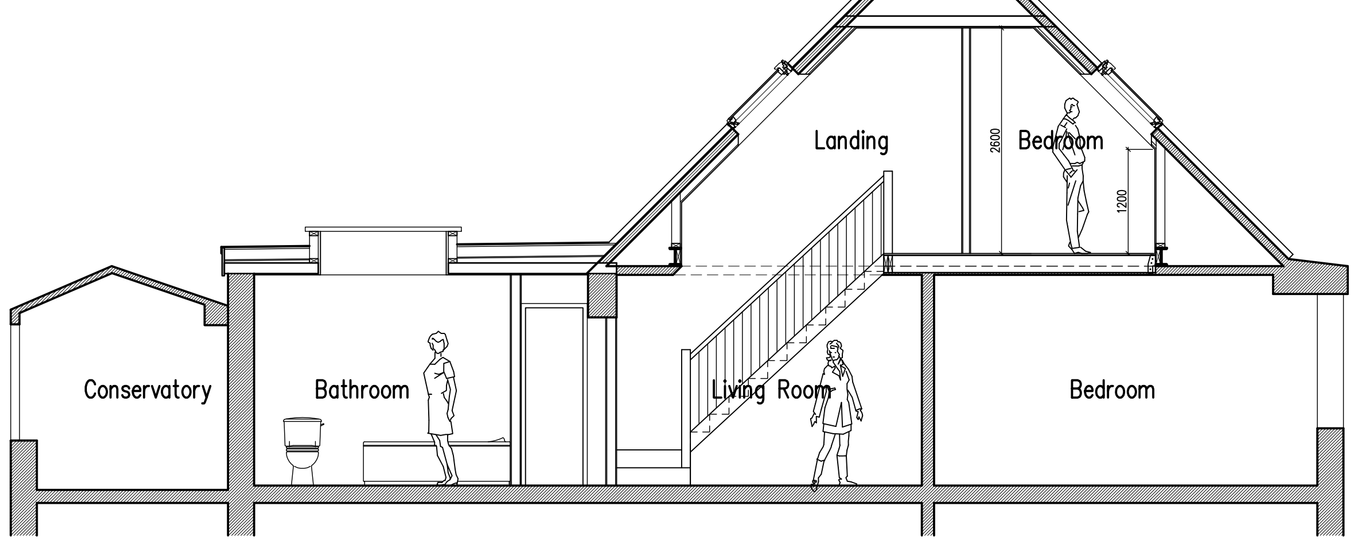

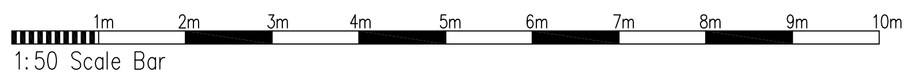

Proposed Conversion Of Roof Space & Internal Alterations at: 25 The Gardens, Southwick

rja Planning & Building Consultants Ltd.
1st Floor
10 High Street
Shoreham-By-Sea
West Sussex BN43 5DA
t: 01273 467297 mob: 07971 375739
e: rex@rjapbc.co.uk web: www.rjapbc.co.uk

Chartered Institute of Architectural Technologists

PROJECT: 25 The Gardens, Southwick, West Sussex
DRAWING TITLE: Proposed Floor Plans & Elevations
CLIENT: Fi Barton
DWG NO: 19763-02
REVISION:
SCALE: 1:50 @ A1
DATE: 28.10.19
DRAWN: rex